



41, SEAFIELD ROAD, RUSTINGTON, BN16 2SN
PROPOSED PLAN/A

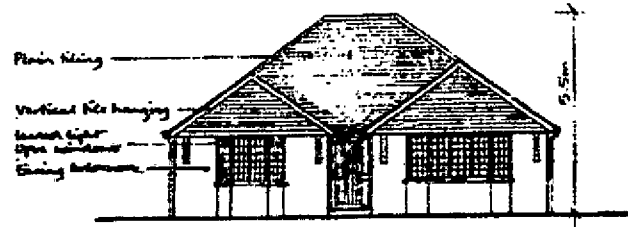

Front Elevation - south



Building 2m high boundary wall.

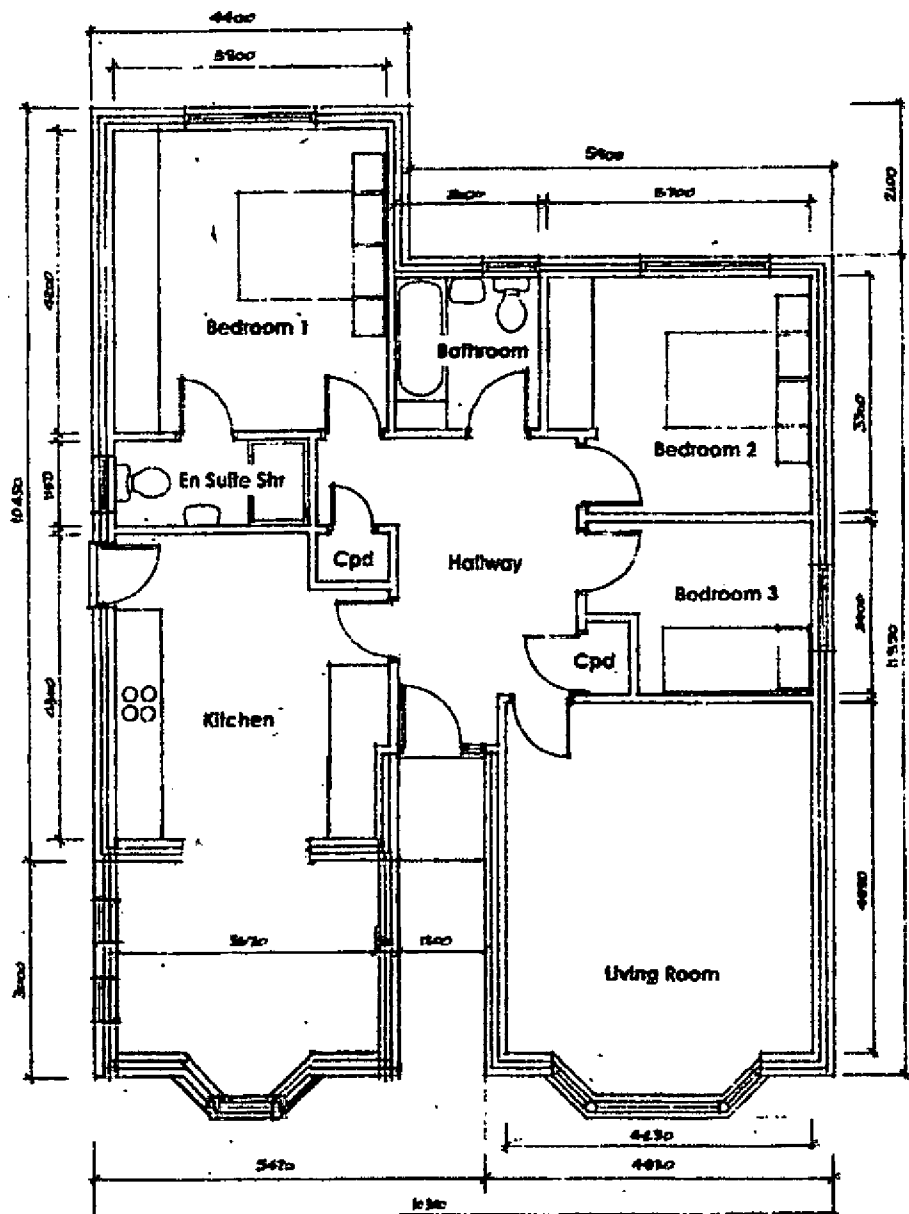

Building 2m high boundary wall to be retained.

Floor Plan 1:100

