

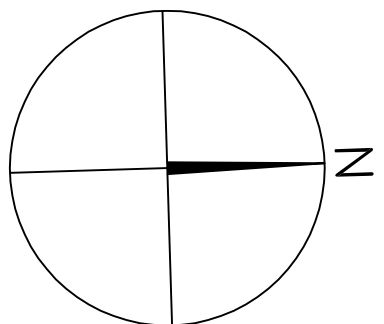


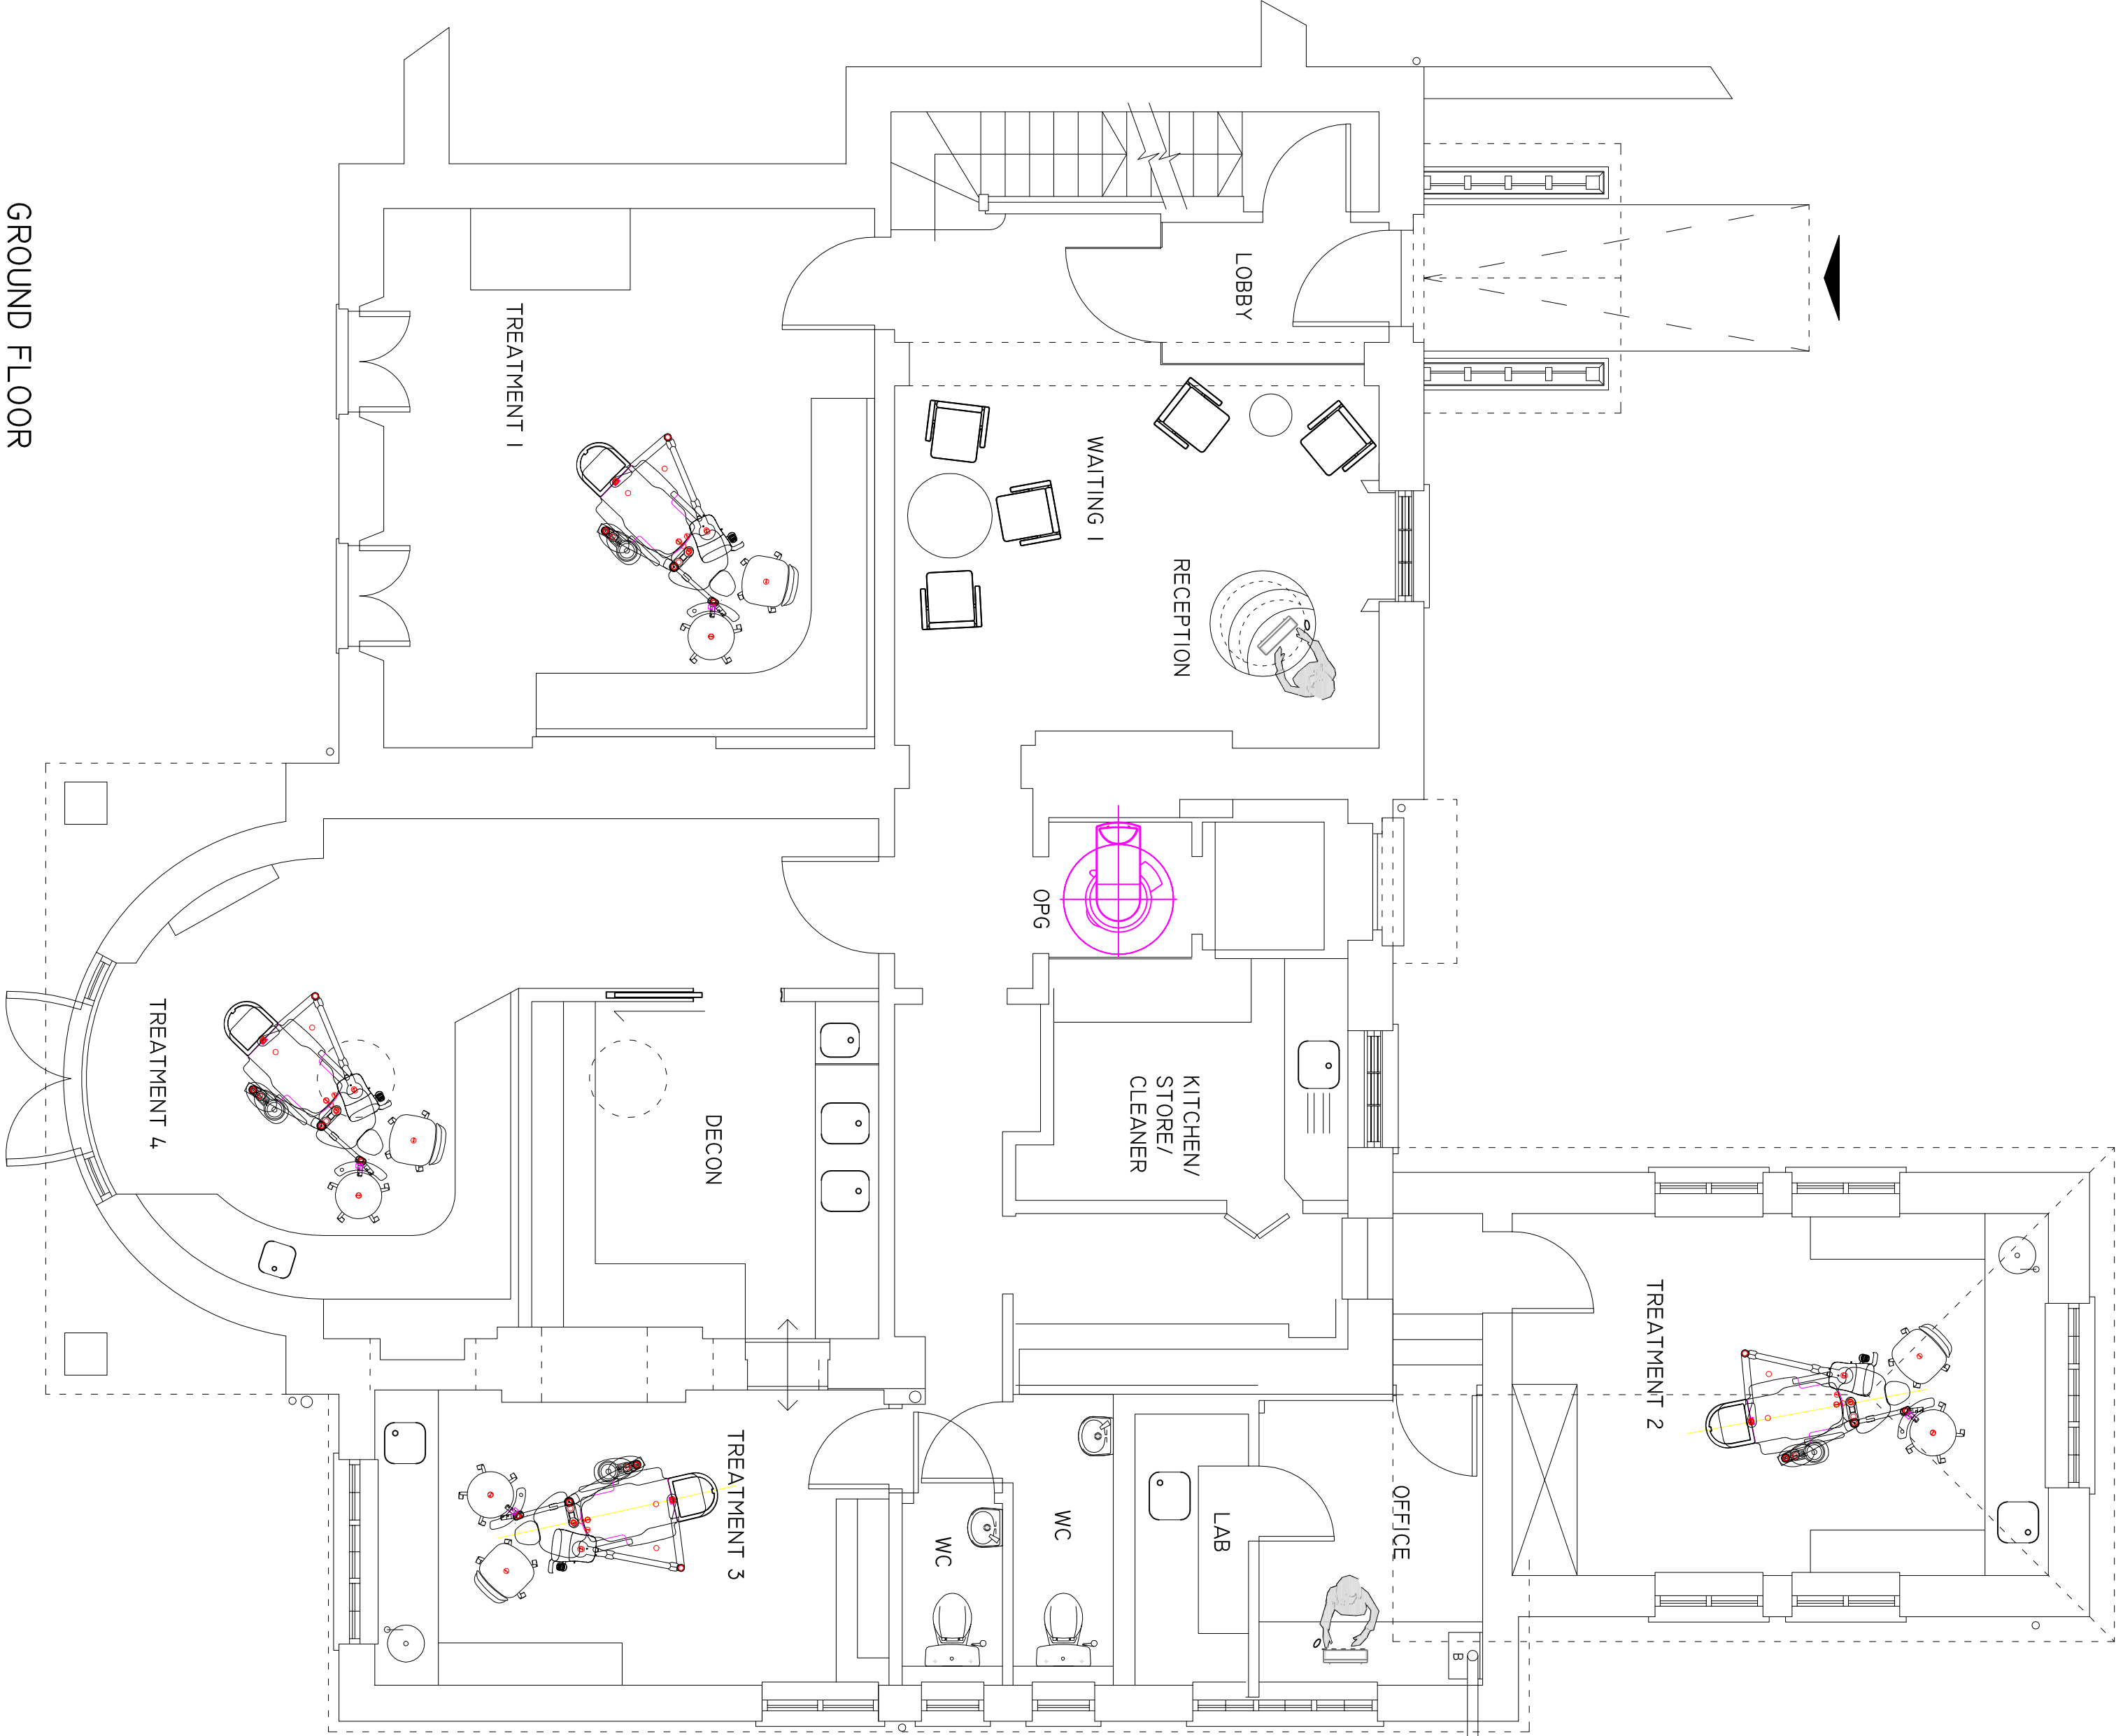

PRINT @ A3 FOR 1:100 & A1 FOR 1:50 SCALE

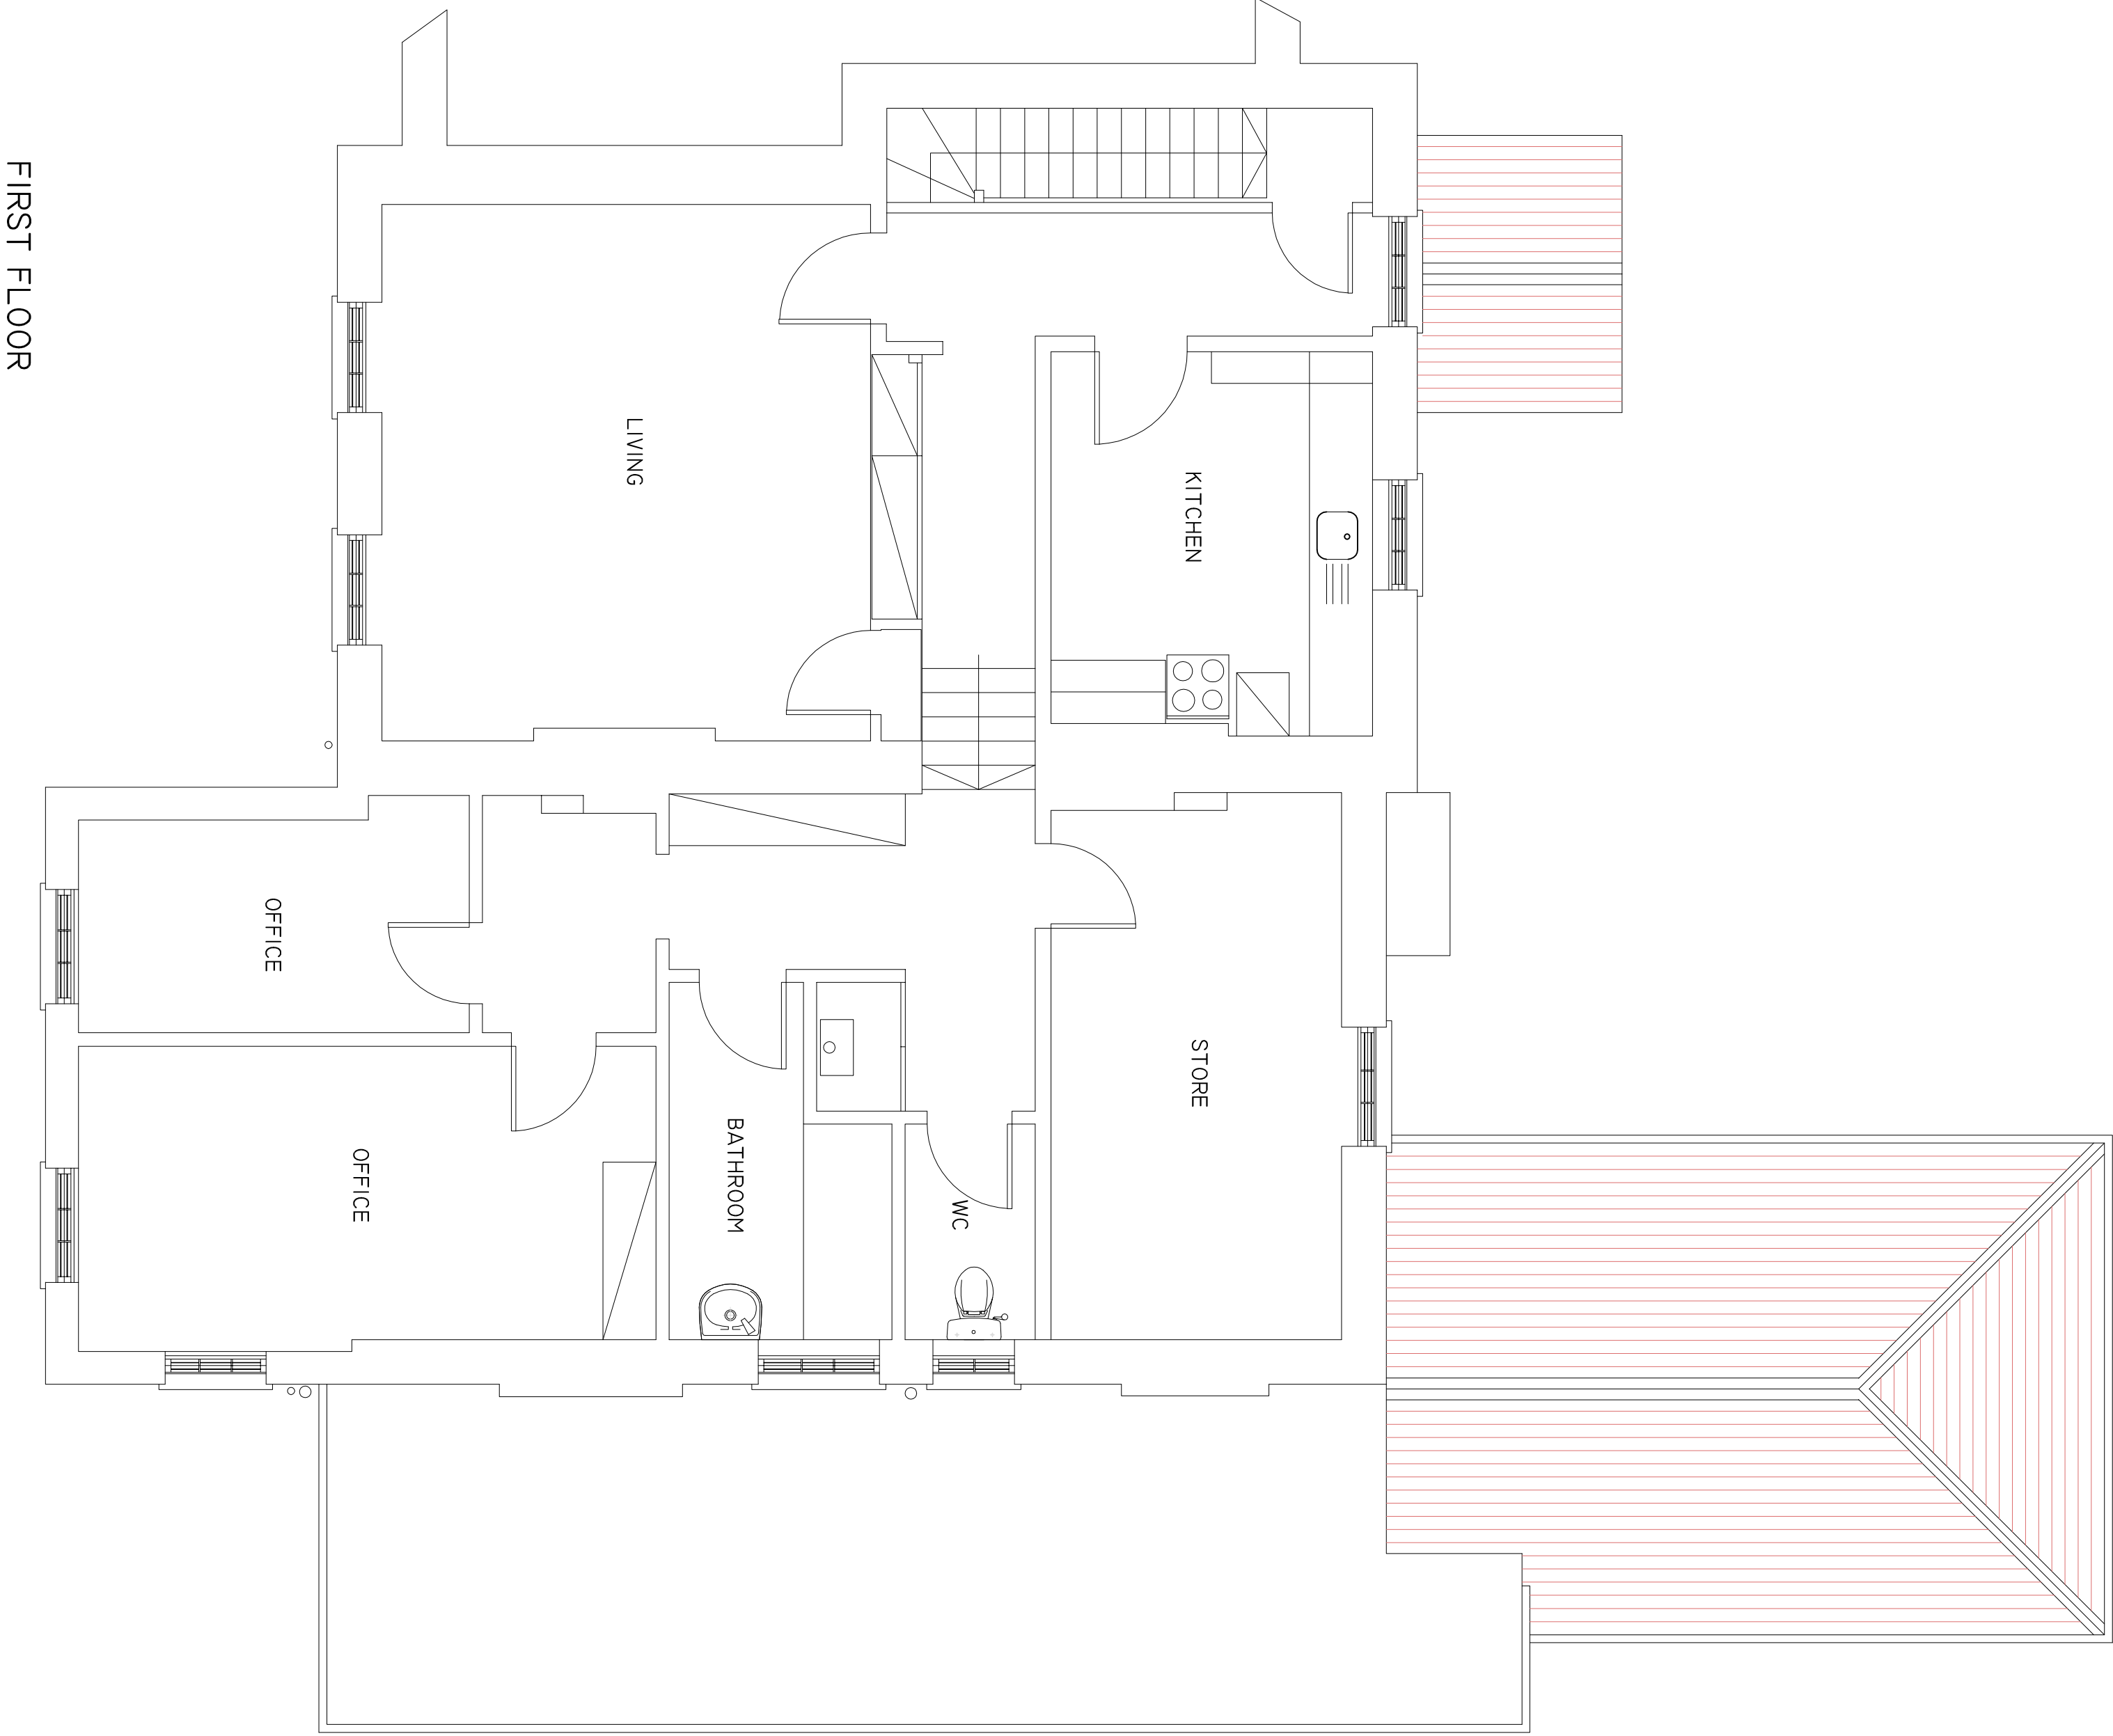

GREY ASSOCIATES

67 RODNEY ROAD WALTON ON THAMES KT12 3LG
T: 07957 80940 E: INFO@GREYASSOCIATES.CO.UK

CLIENT ABBOTS LODGE DENTAL PRACTICE

TITLE 85 THE STREET, RUSTINGTON, BN16 3NL

DRAWING EXISTING LAYOUT

DATE 02.03.19 SCALE 1:50

DRAWING NO. ALDP_PS-010.19

REVISION