

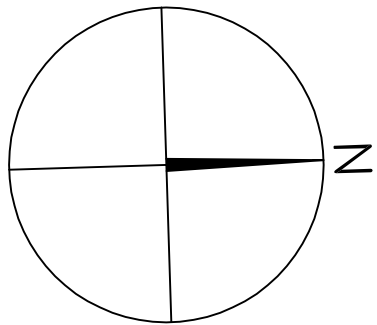


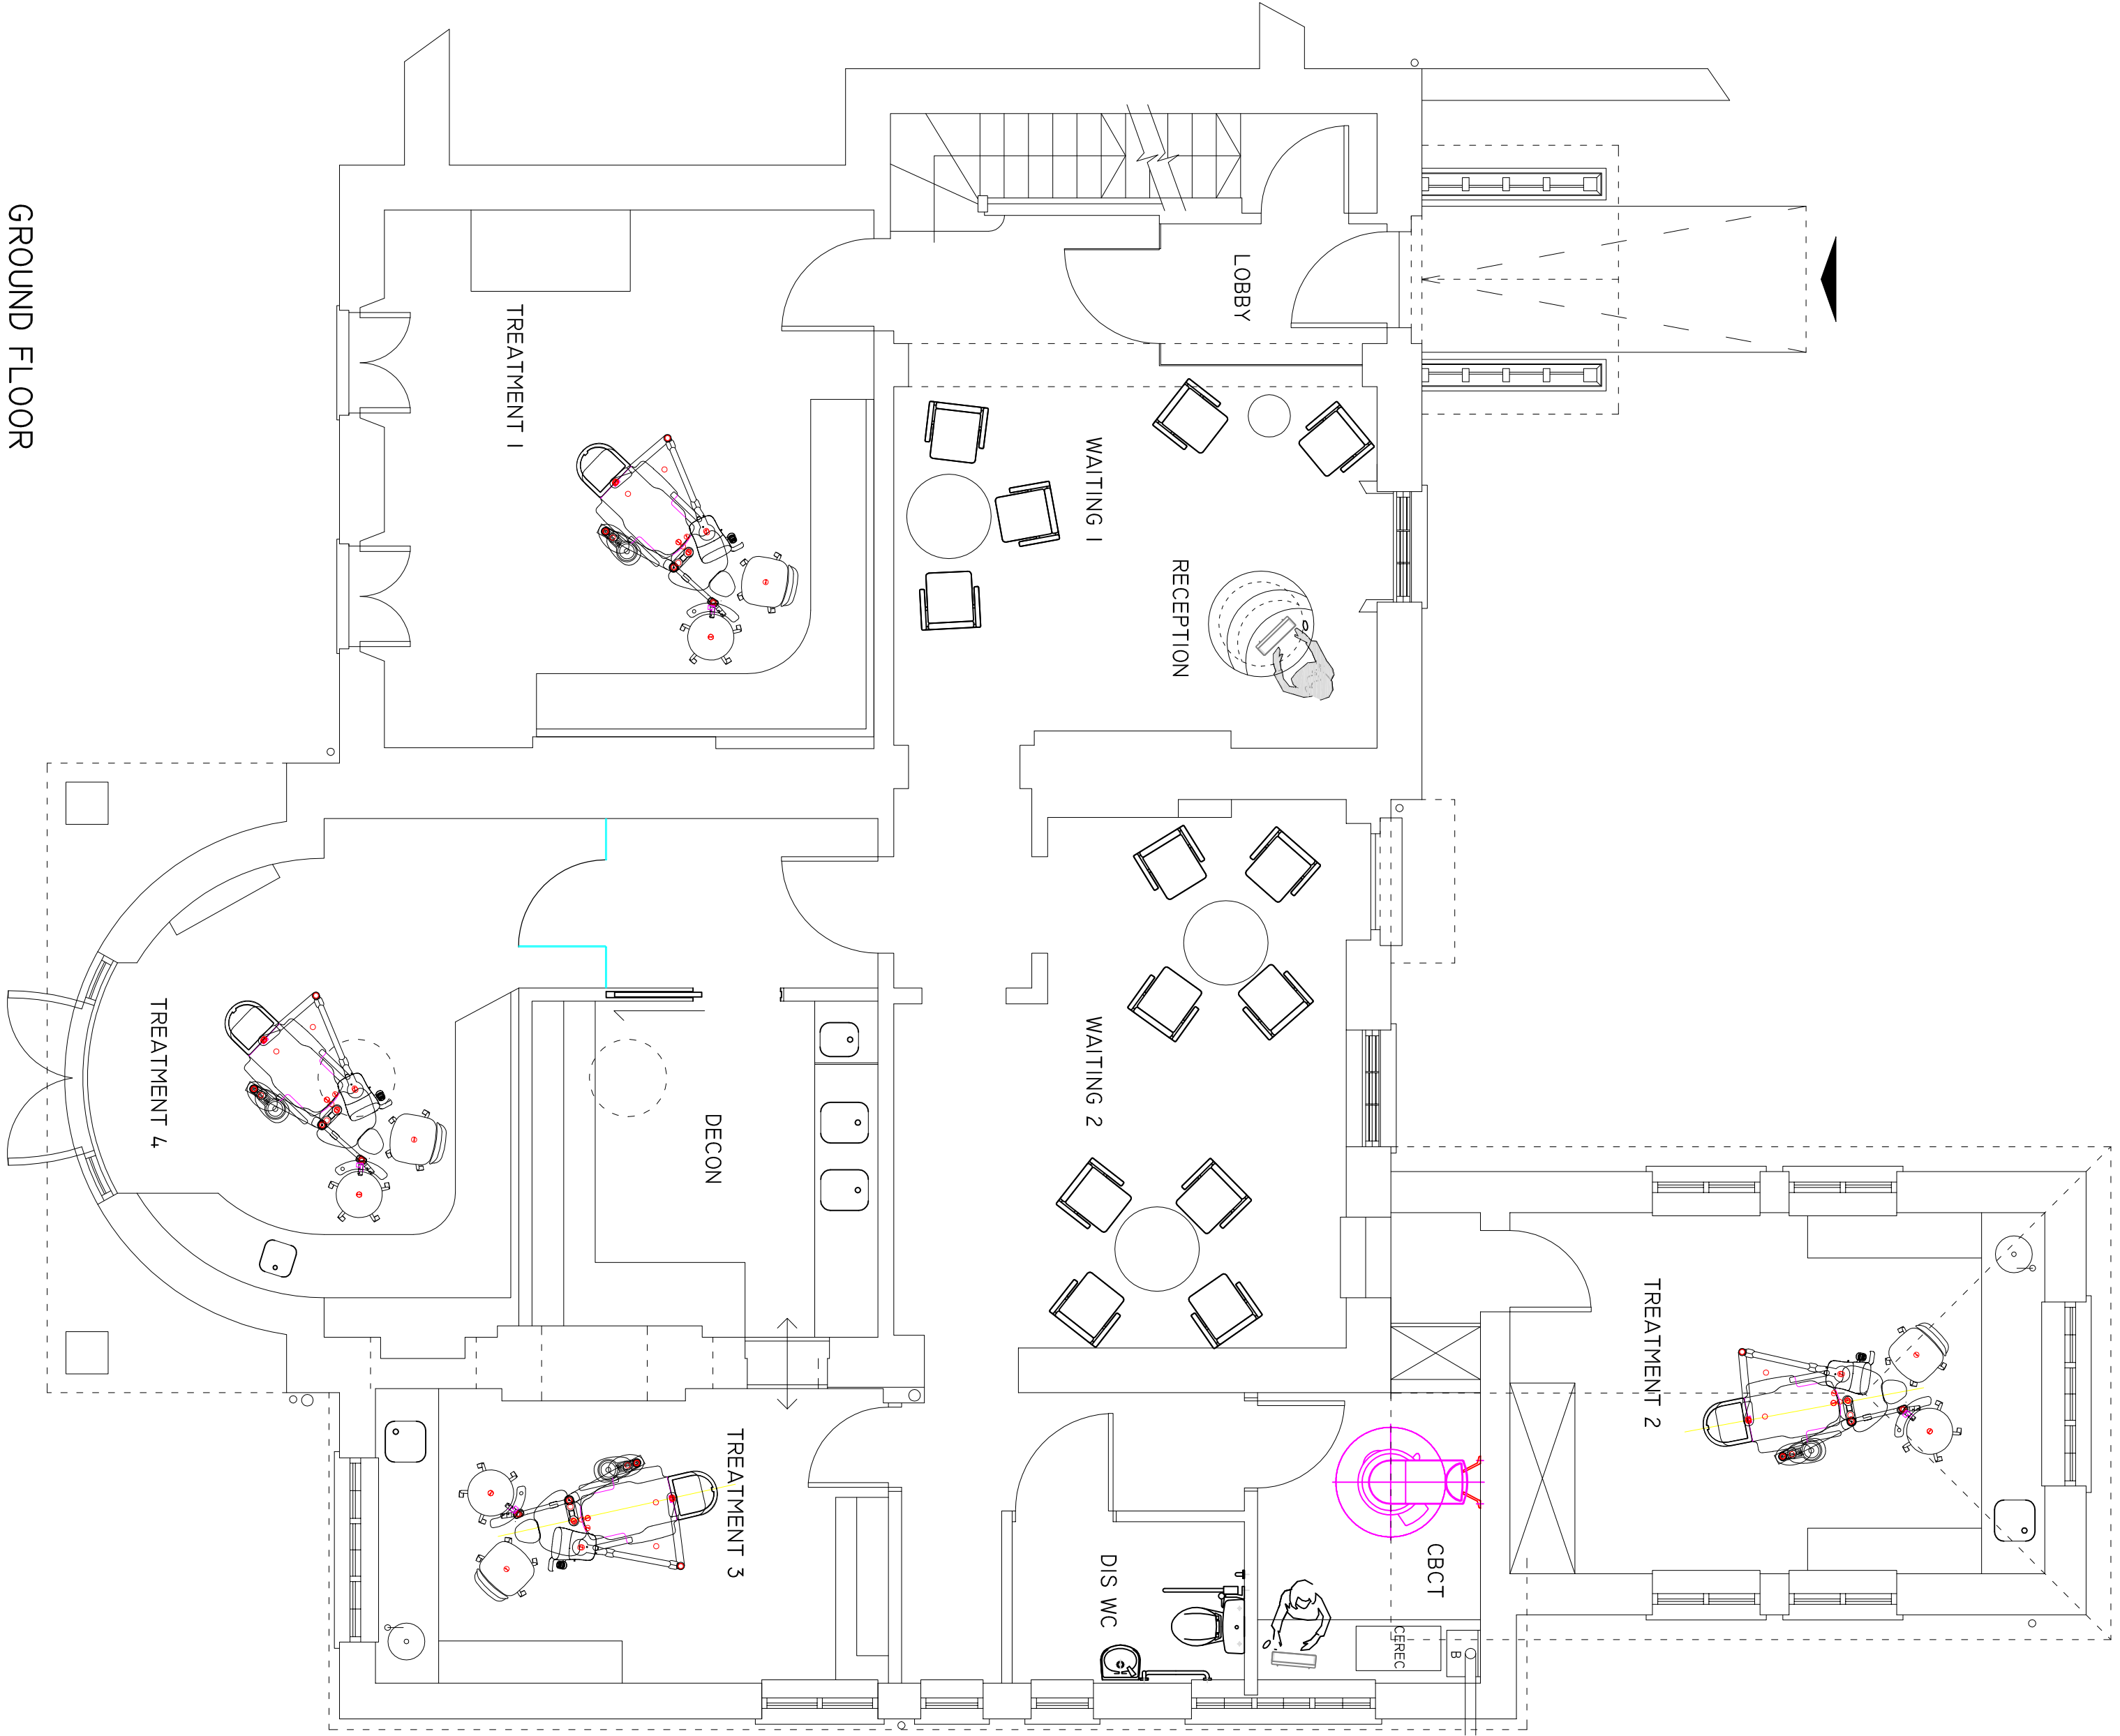

FIRST FLOOR

GROUND FLOOR

PRINT @ A3 FOR 1:100 & A1 FOR 1:50 SCALE

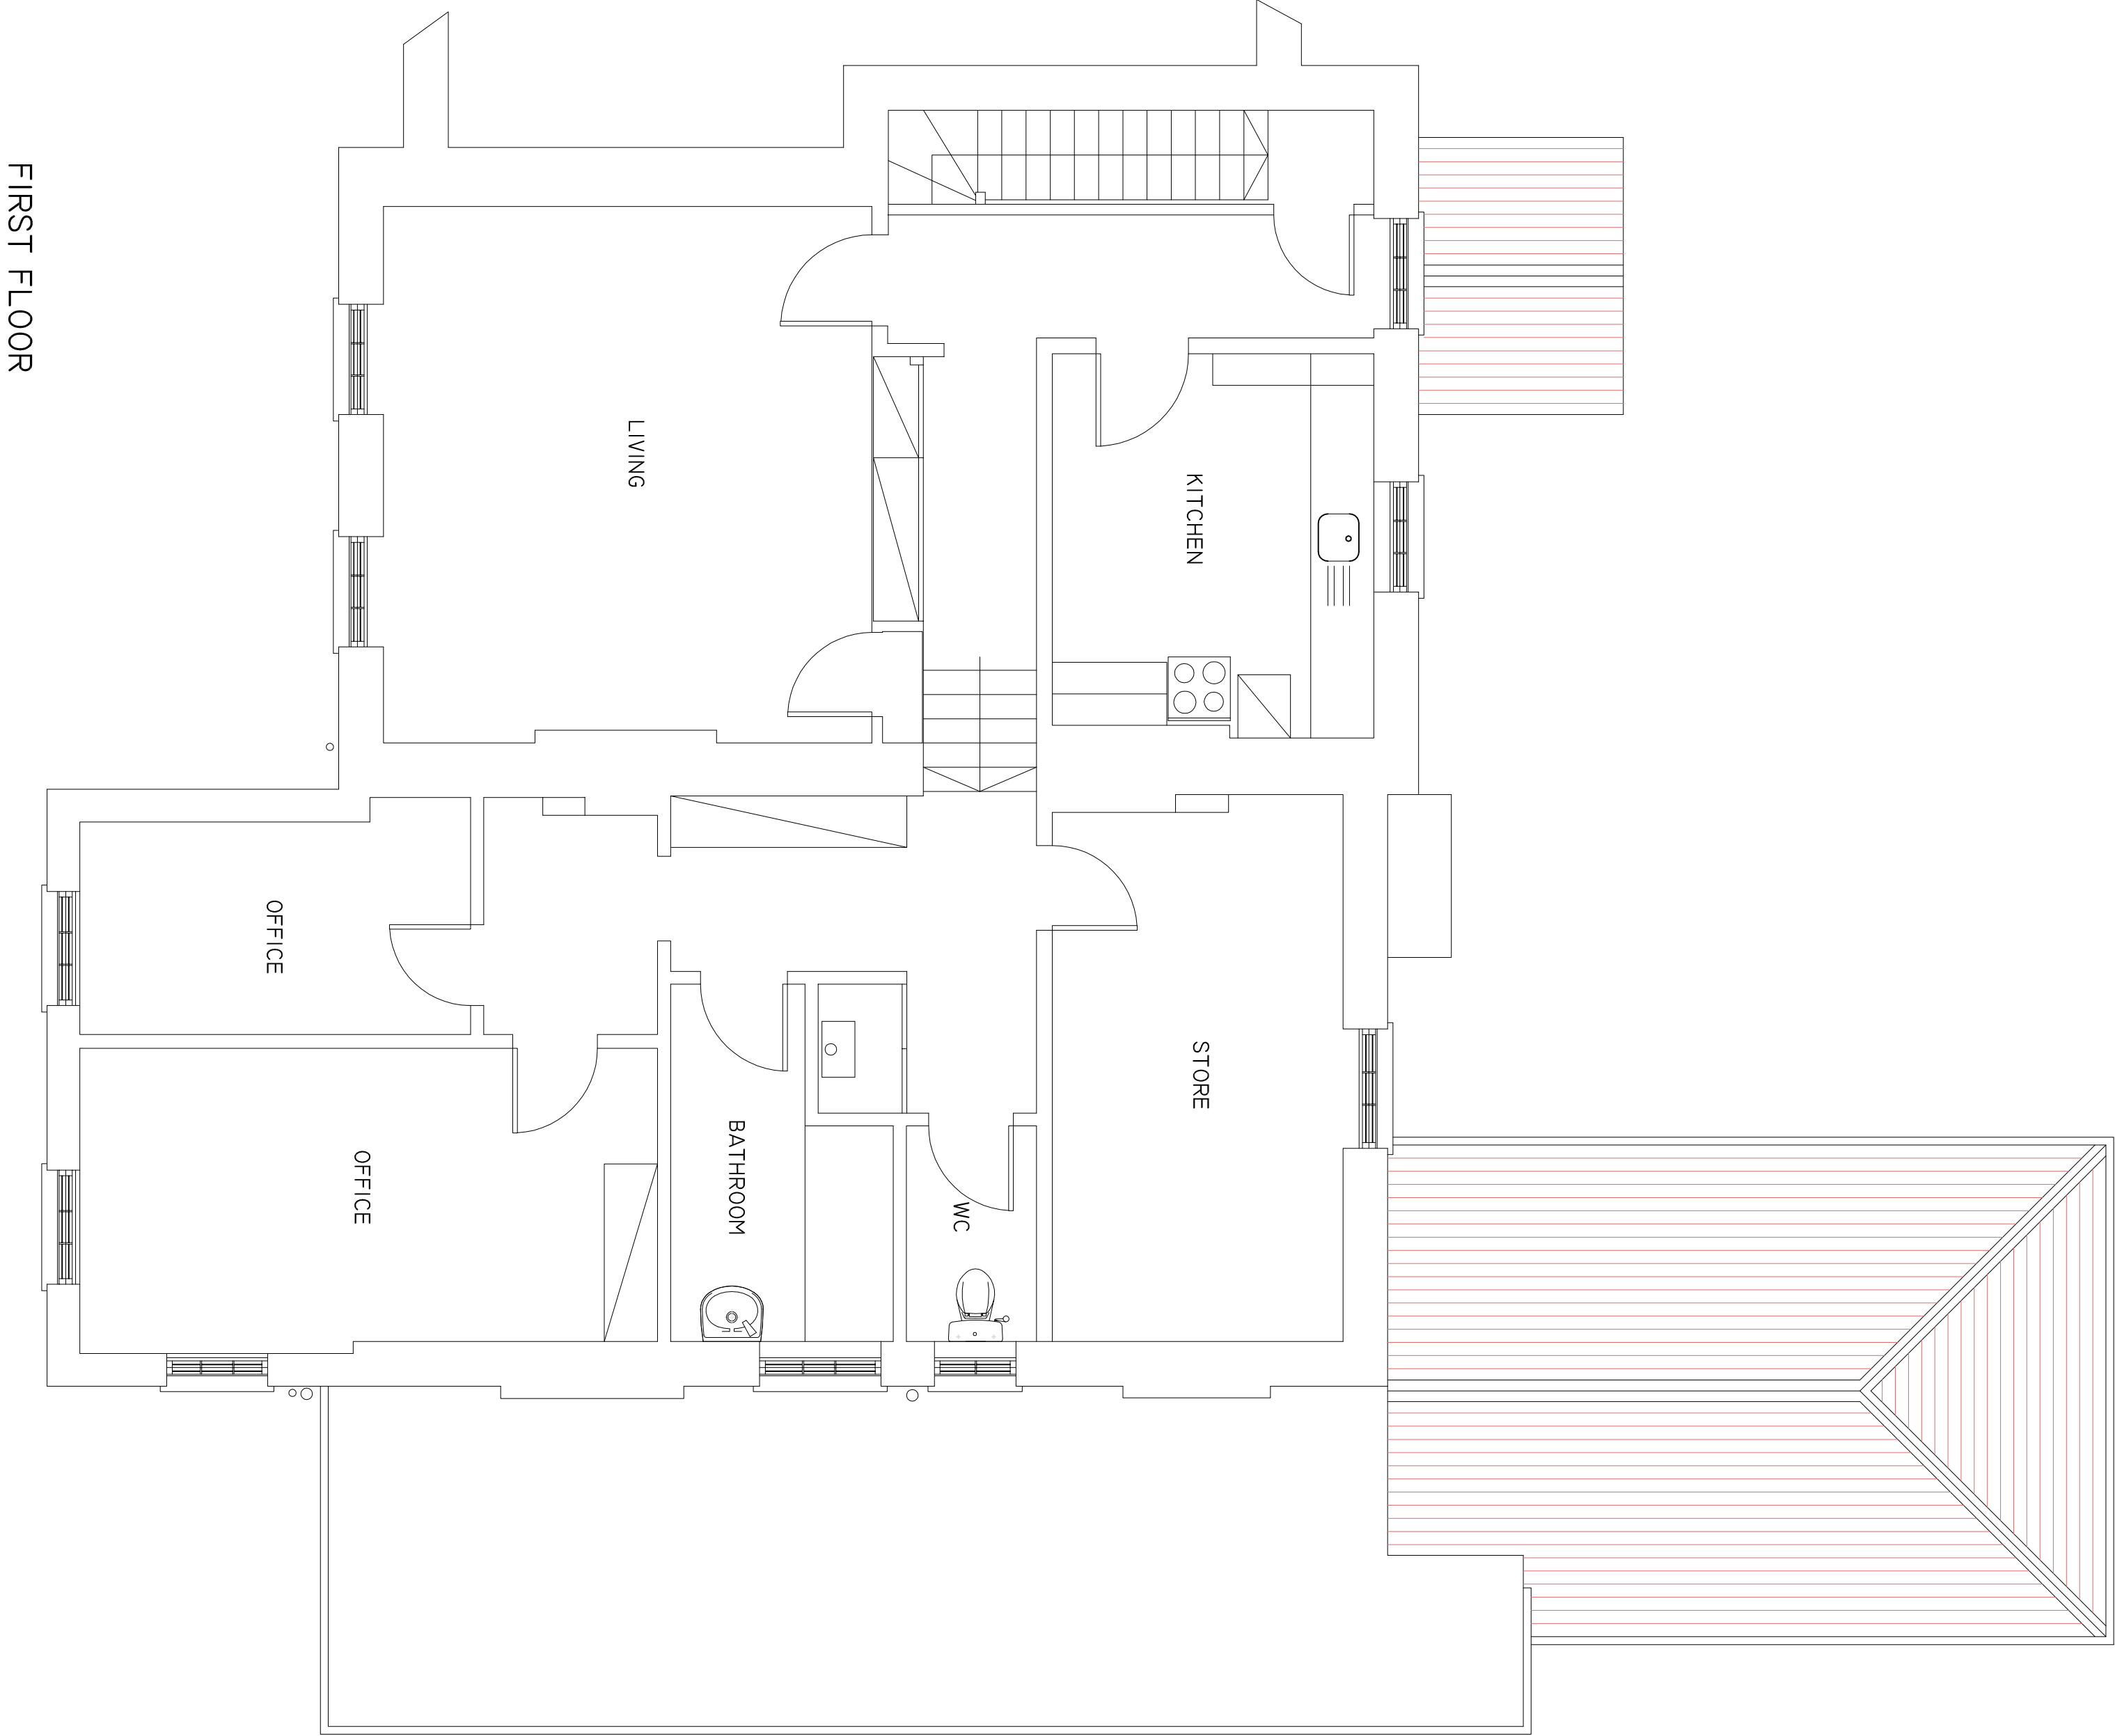

GREY ASSOCIATES			
67 RODNEY ROAD WALTON ON THAMES KT12 2LG			
T: 07957 810940 E: INFO@GREYASSOCIATES.CO.UK			
CLIENT	ABBOTS LODGE DENTAL PRACTICE		
TITLE	85 THE STREET, RUSTINGTON, BN16 3NL		
DRAWING	PROPOSED LAYOUT		
DATE	15.04.19	SCALE	1:50
DRAWING No.	ALDP_PS_011_19		
REVISION			