


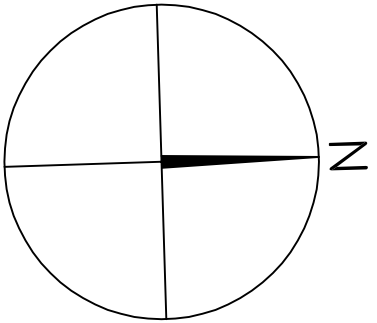

ALL WORKS TO BE CARRIED OUT IN ACCORDANCE WITH CURRENT BRITISH STANDARDS CODES OF PRACTICE AND THE NATIONAL BUILDING SPECIFICATION.

CURRENT APPROVED DOCUMENTS OF THE BUILDING REGULATIONS ARE TO BE ADHERED TO AND ALL RELEVANT WORKS INSPECTED BY THE LOCAL AUTHORITY INSPECTOR.

MATERIALS SHOULD COMPLY WITH CURRENT BRITISH STANDARDS OR AGREEMENT CERTIFICATES.

LED BULKHEAD LIGHTS

FRESH AIR INLET

EXTRACT OUTLET

DRAWING NO.	ALDP_PS_013-19
REVISION	

REVISION

GREY ASSOCIATES

67 RODNEY ROAD WALTON ON THAMES KT12 3LG

T: 07957 810940 E: INFO@GREYASSOCIATES.CO.UK

CLIENT ABBOTS LODGE DENTAL PRACTICE

TITLE 85 THE STREET, RUSTINGTON, BN16 3NL

DRAWING BASEMENT WORKS

DATE 10.04.19 SCALE 1:50

DRAWING NO. ALDP_PS-013-19

REVISION