
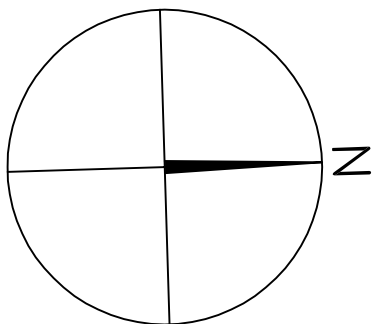
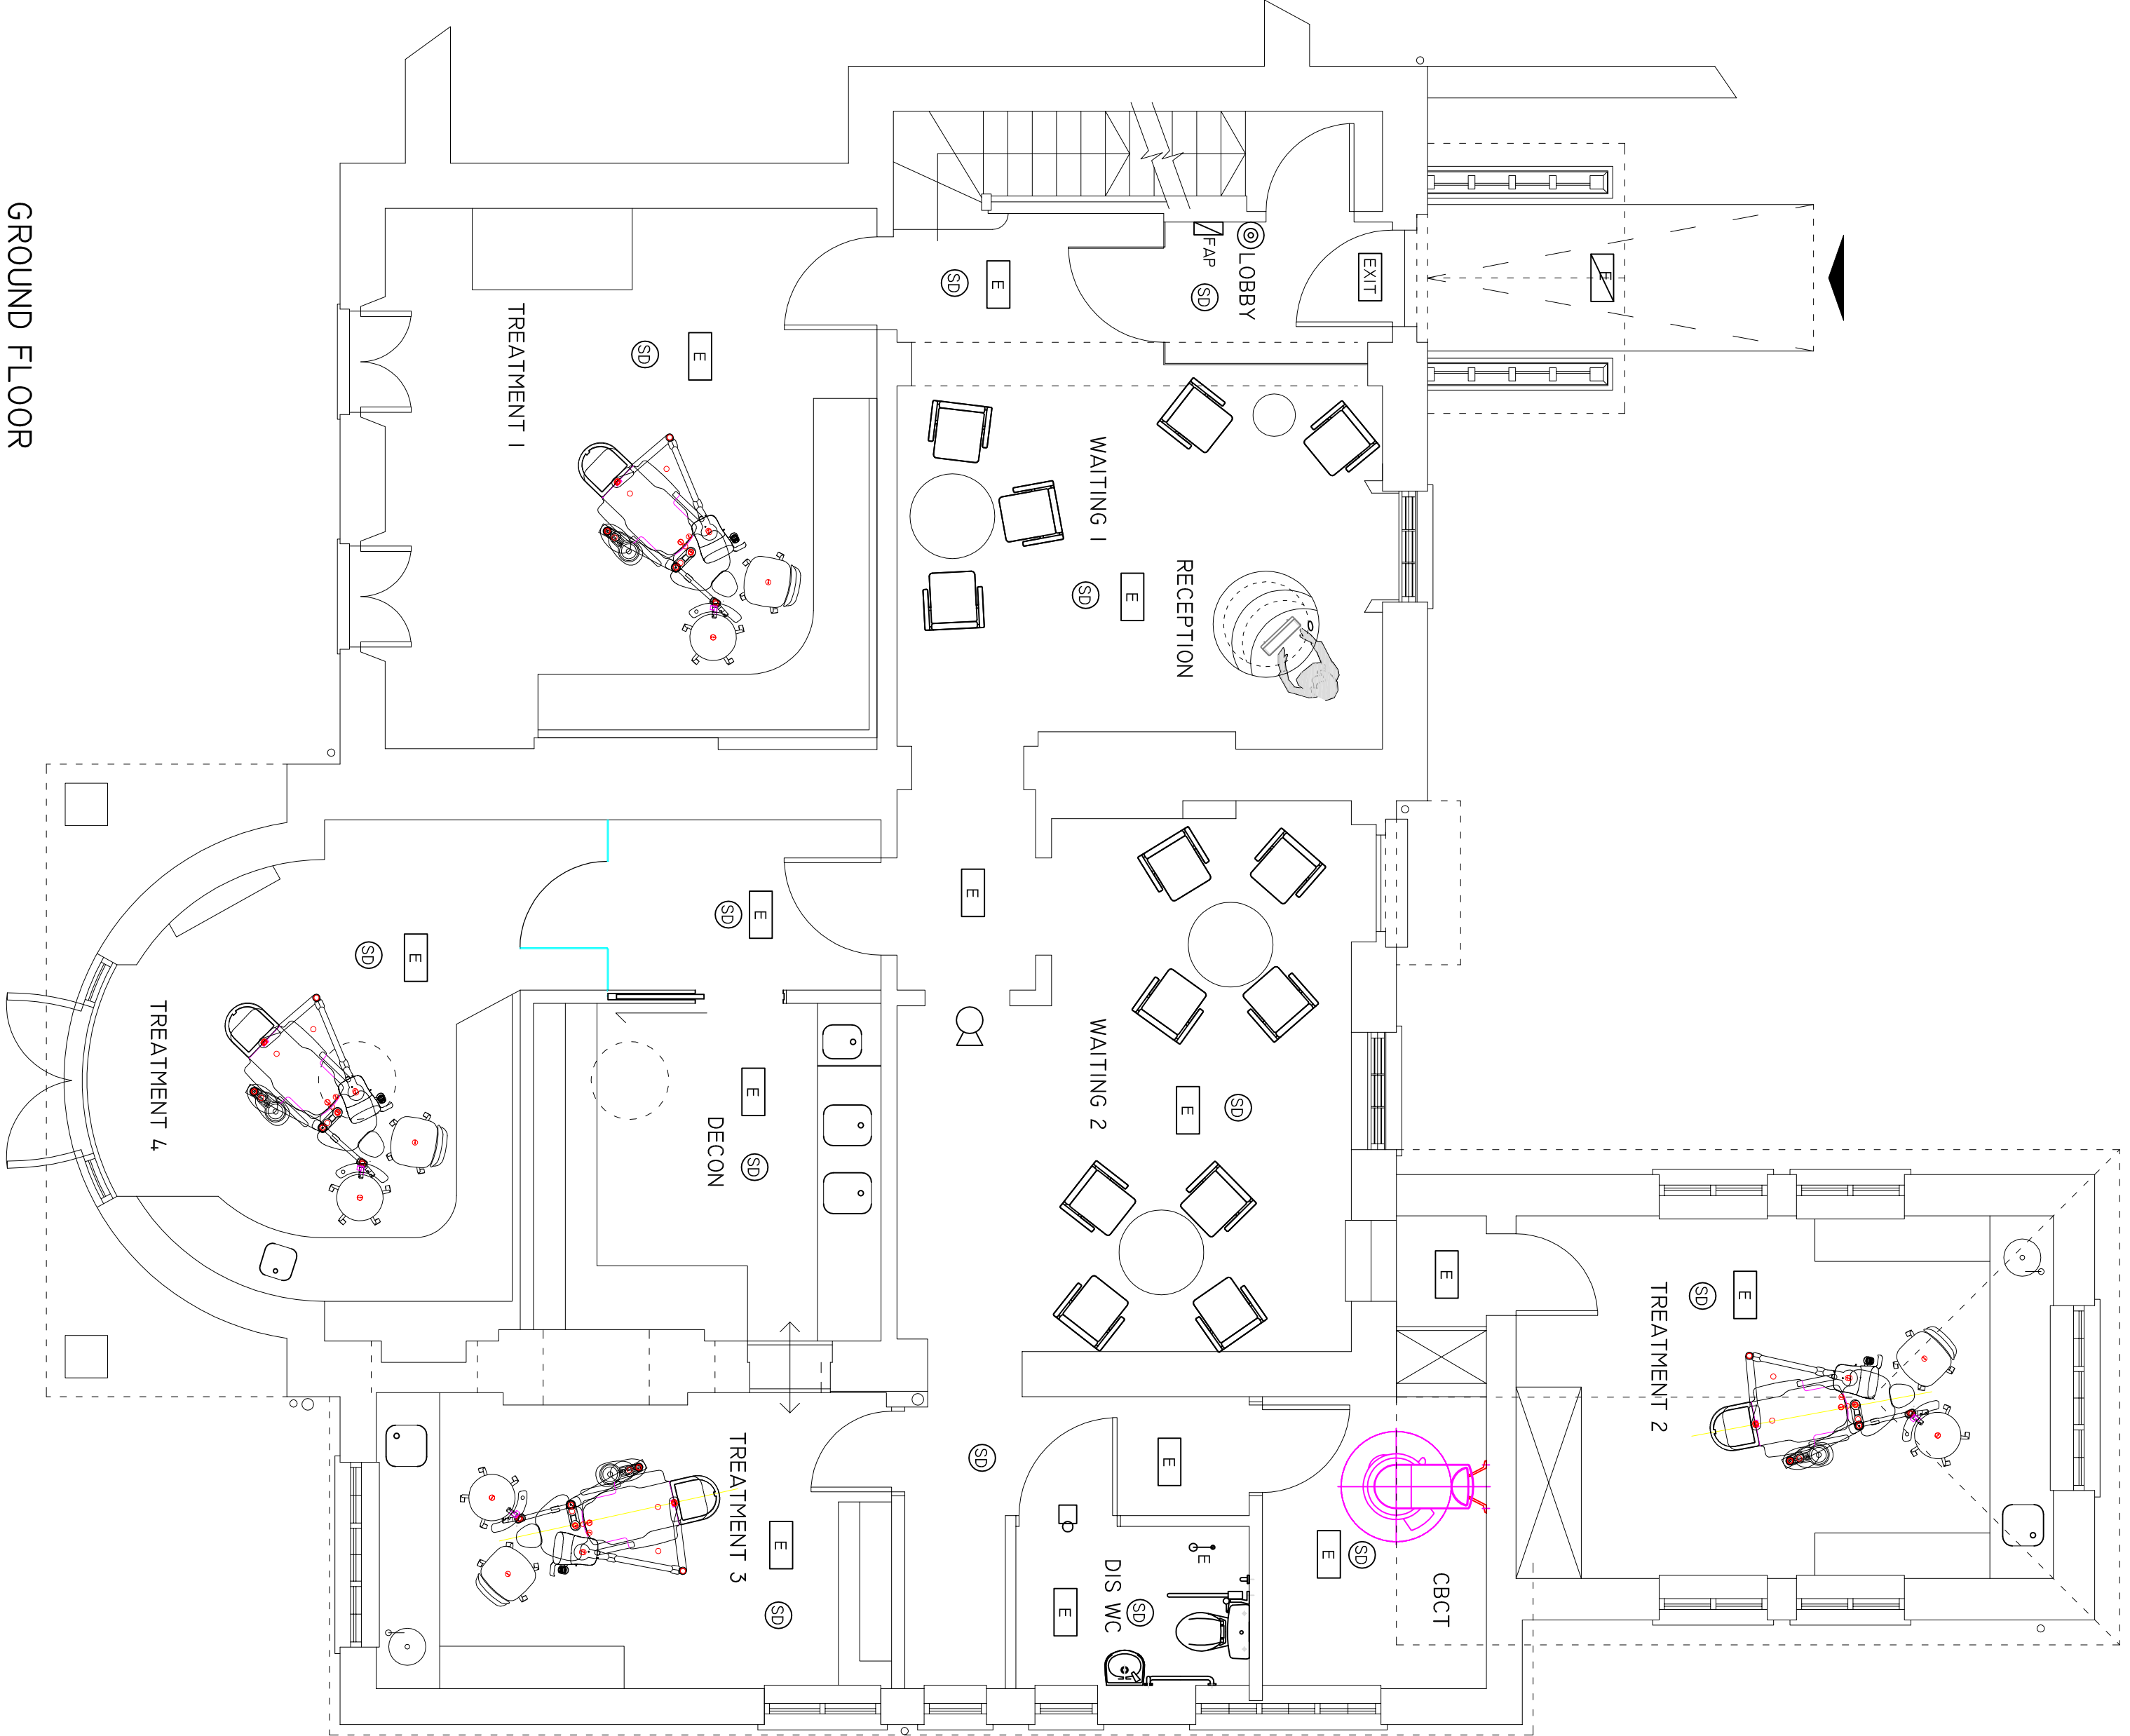


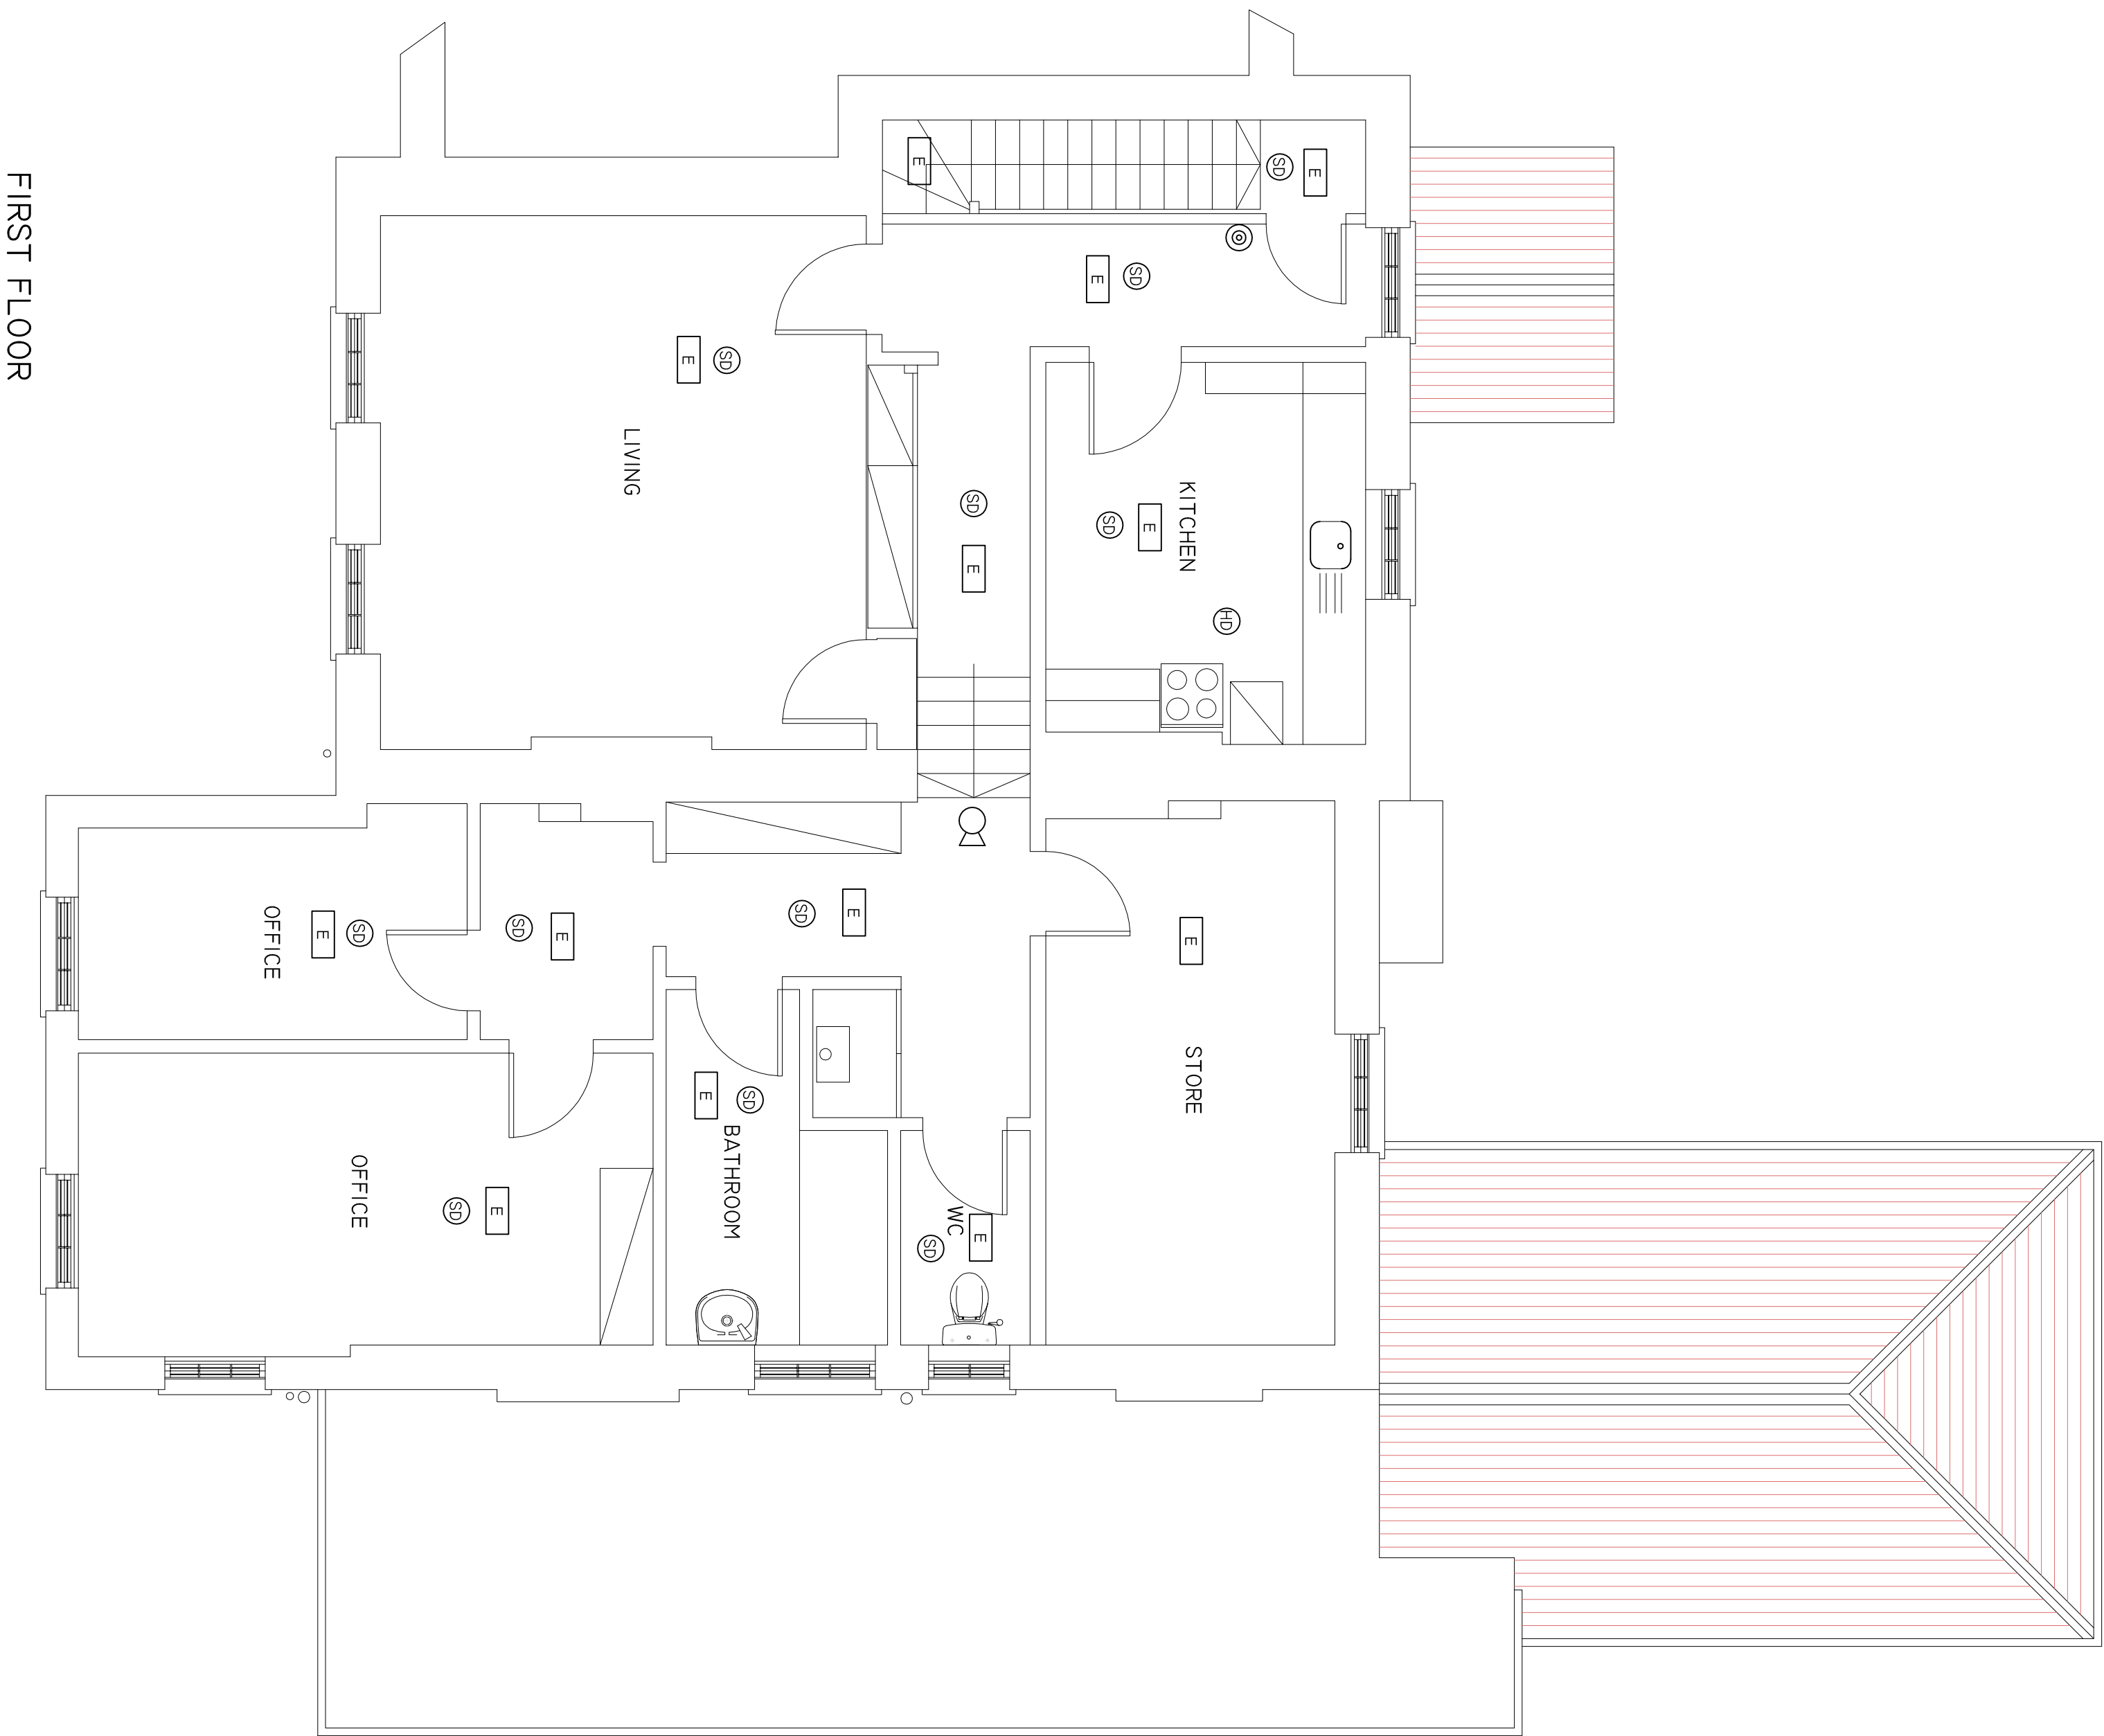

GENERAL:
ALL WORKS TO BE CARRIED OUT IN ACCORDANCE WITH CURRENT BRITISH STANDARDS CODES OF PRACTICE AND THE NATIONAL BUILDING SPECIFICATION. ALL MATERIALS AND FINISHES TO BE USED SHALL BE CURRENTLY APPROVED DOCUMENTS OF THE BUILDING REGULATIONS ARE TO BE ADHERED TO AND ALL RELEVANT WORKS INSPECTED BY THE LOCAL MATERIALS SHOULD COMPLY WITH CURRENT BRITISH STANDARDS OR ADOBEENT CERTIFICATES.

FIRST FLOOR

GROUND FLOOR

PRINT @ A3 FOR 1:100 & A1 FOR 1:50 SCALE



- | EMERGENCY LIGHTING | FIRE ALARM |
|----------------------------|-----------------------------|
| EXIT | FIRE ALARM PANEL |
| ILLUMINATED EXIT SIGN | MANUAL CALL POINT |
| 8W EMERGENCY LIGHT | SMOKE DETECTOR |
| EXTERNAL EMERGENCY FITTING | SMOKE DETECTOR WITH SOUNDER |
| 8W EMERGENCY DIRECTIONAL | HEAT DETECTOR |
| | STROBE |
| | SOUNDER |
| | AUTO DOOR RELEASE |
| | EMERGENCY PULL SWITCH |

GREY ASSOCIATES

67 RODNEY ROAD WALTON ON THAMES KT12 3LG
T: 07957 810940 E: INFO@GREYASSOCIATES.CO.UK

CLIENT ABBOTS LODGE DENTAL PRACTICE

TITLE 85 THE STREET, RUSTINGTON, BN16 3NL

DRAWING EMERGENCY LIGHTING & FIRE ALARM

DATE 25.04.19 SCALE 1:50

DRAWING NO. ALDP_FPS_015_19

REVISION