



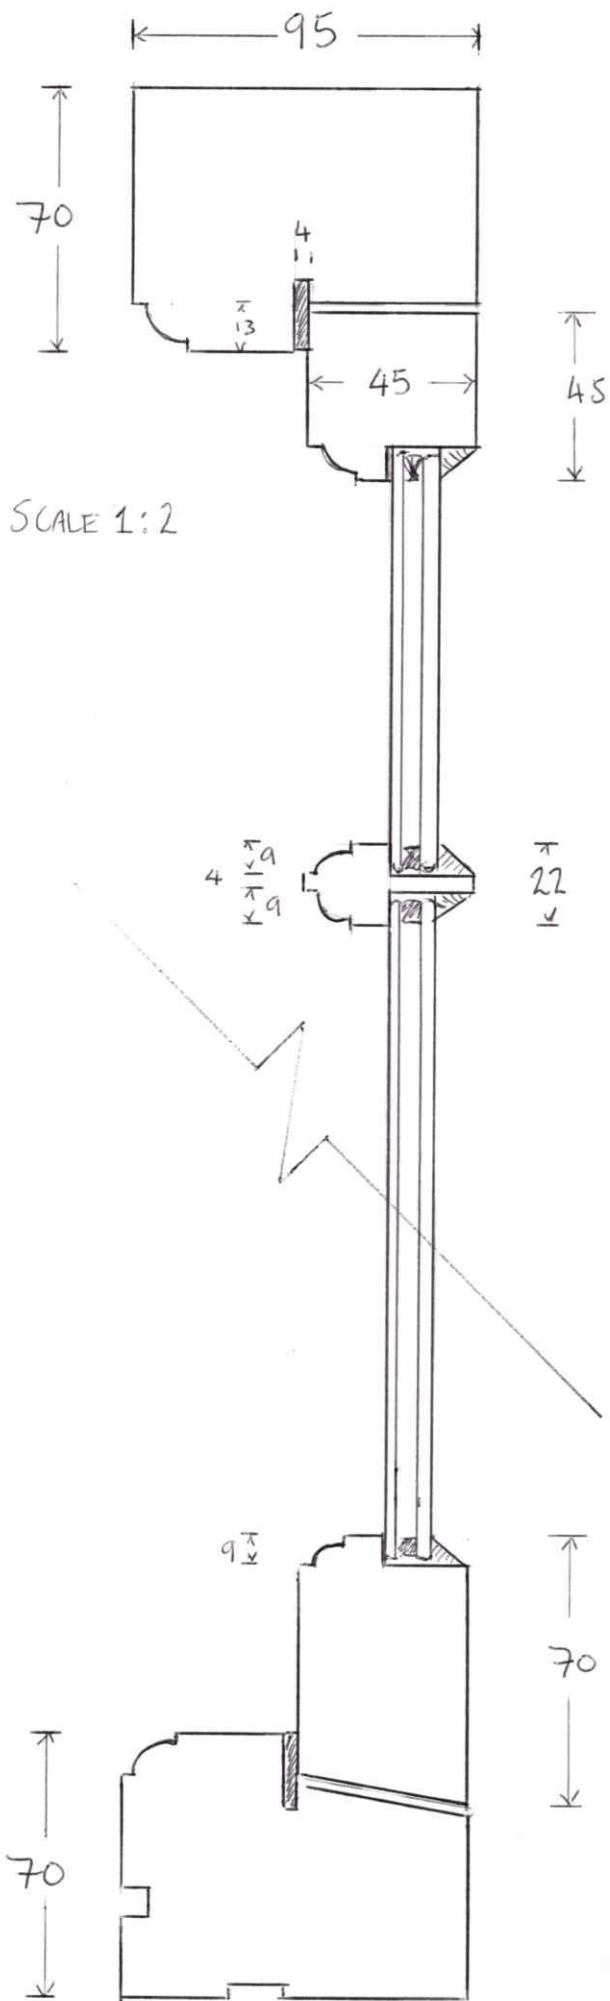

SLIMLITE
DOUBLE
GLAZING
SCALE 1:1

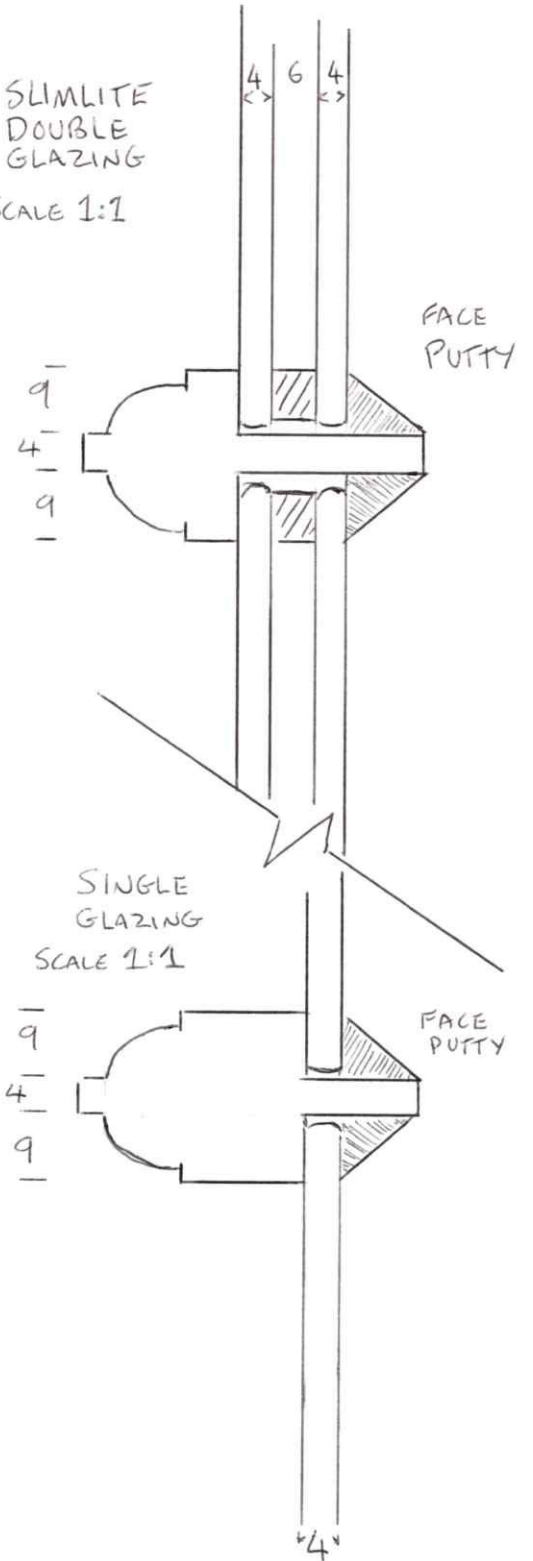

CROSS SECTION

REF : PALM COTTAGE

SINGLE GLAZING ONLY