


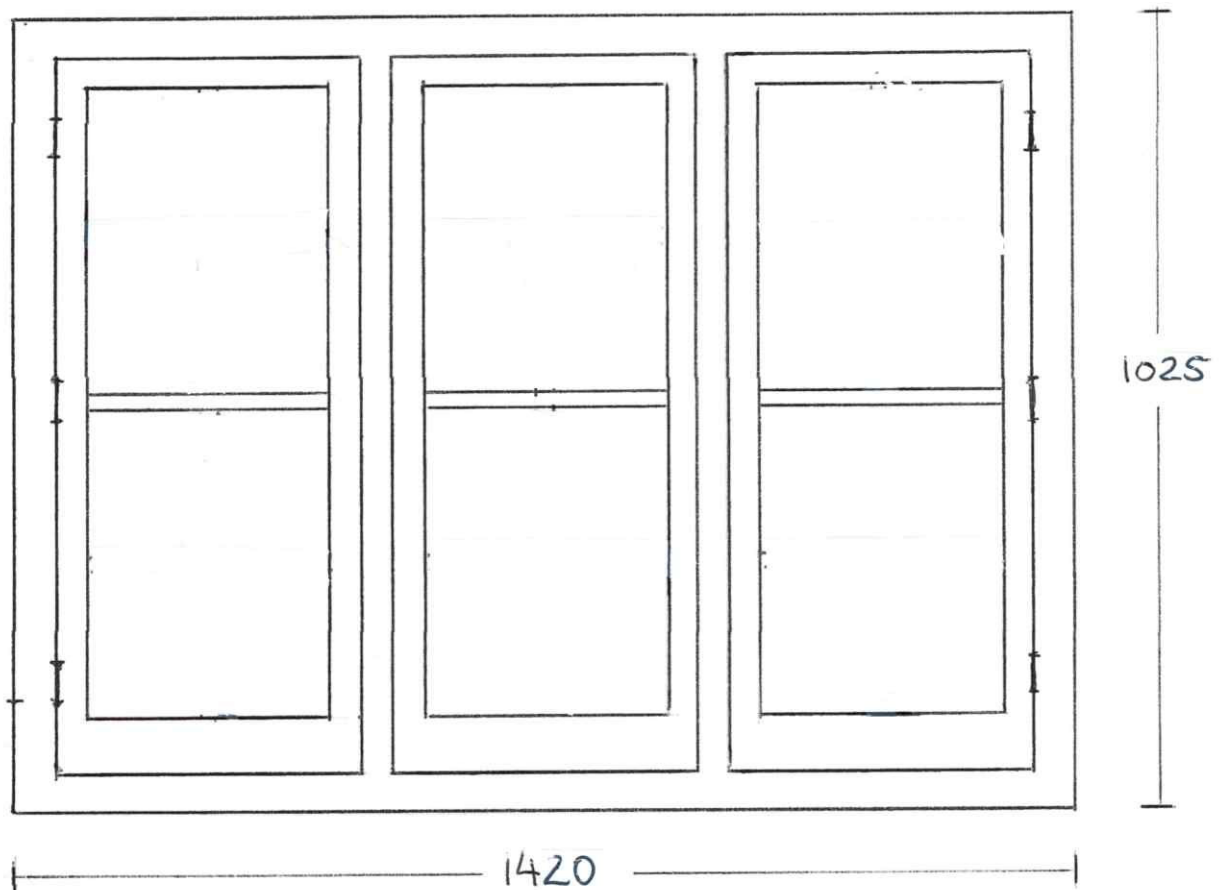

CASEMENT WINDOWS  
REF: PALM COTTAGE

NOTES: 75 MM BRASS BUTT HINGES  
FULLY SPRAYED FACTORY FINISH