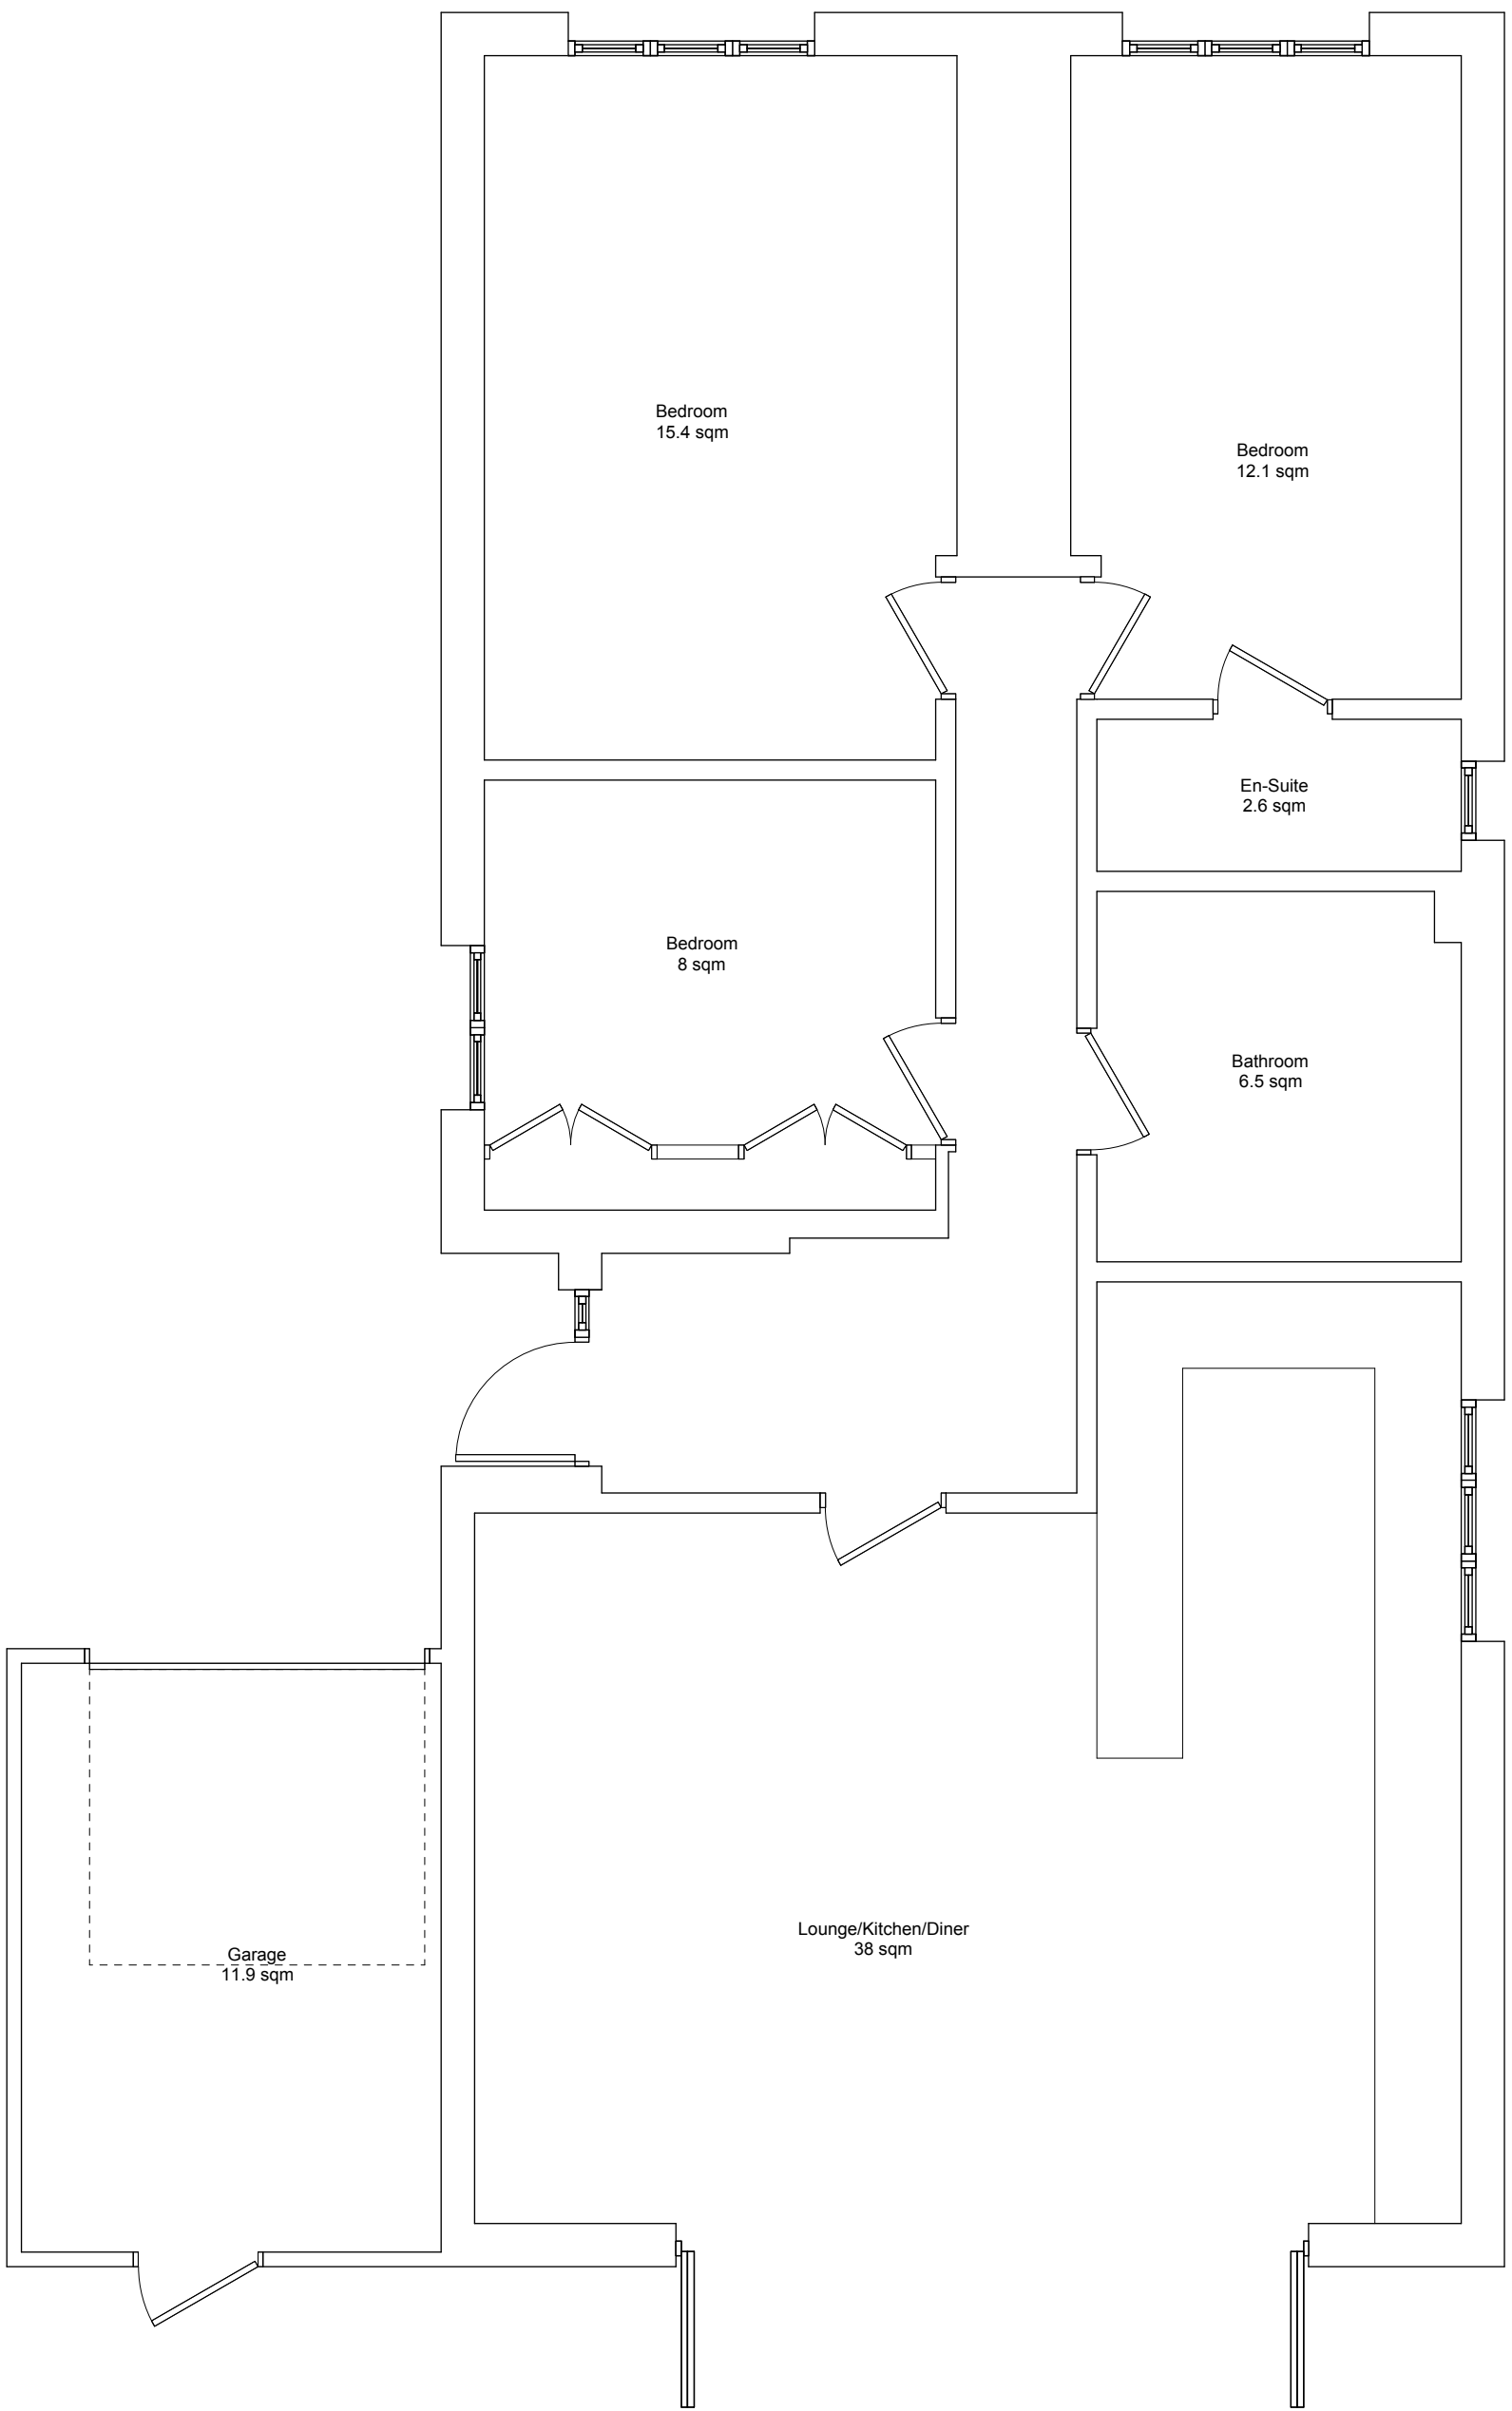
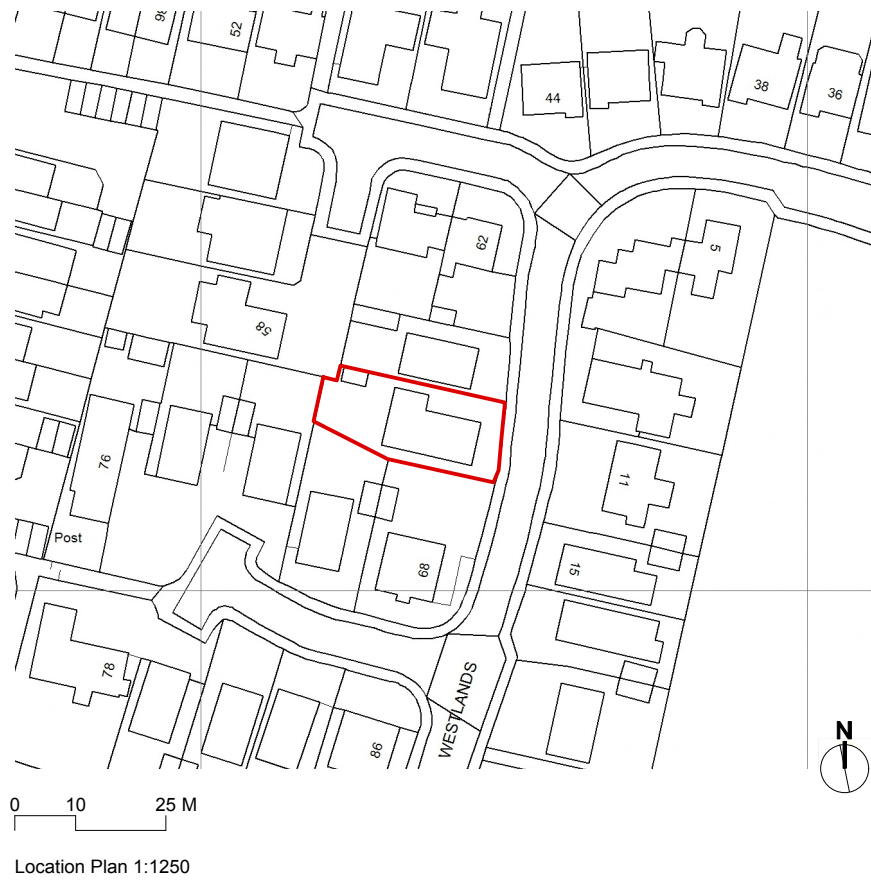


Job Title	0214 WE/SE
Drawing	
Survey	
Scale:	1:100 & Various@ A1
Drg.No.	ADS-001-S *
Drawn by:	N.J.H
Issued to:	Client
Status:	Prelims
Date	21.03.18