
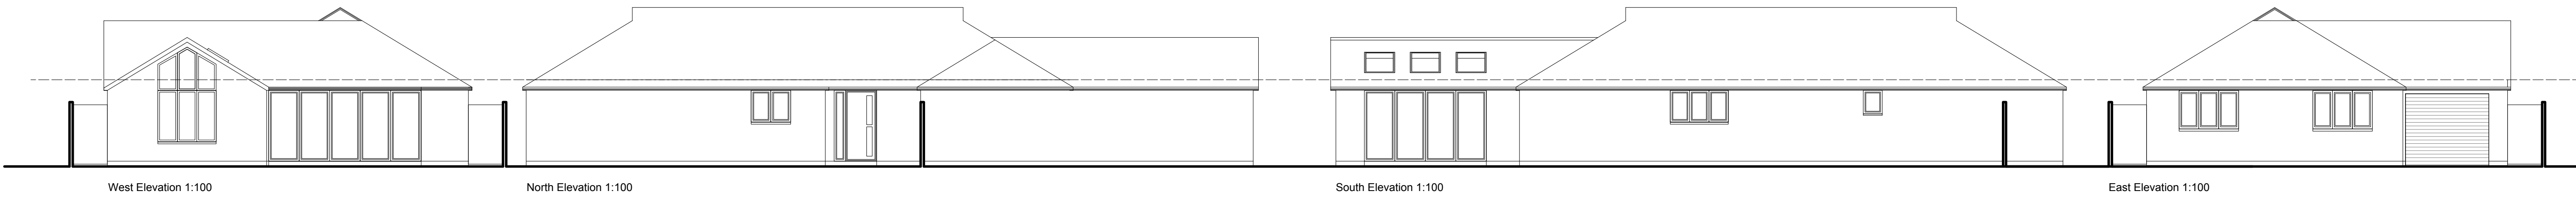
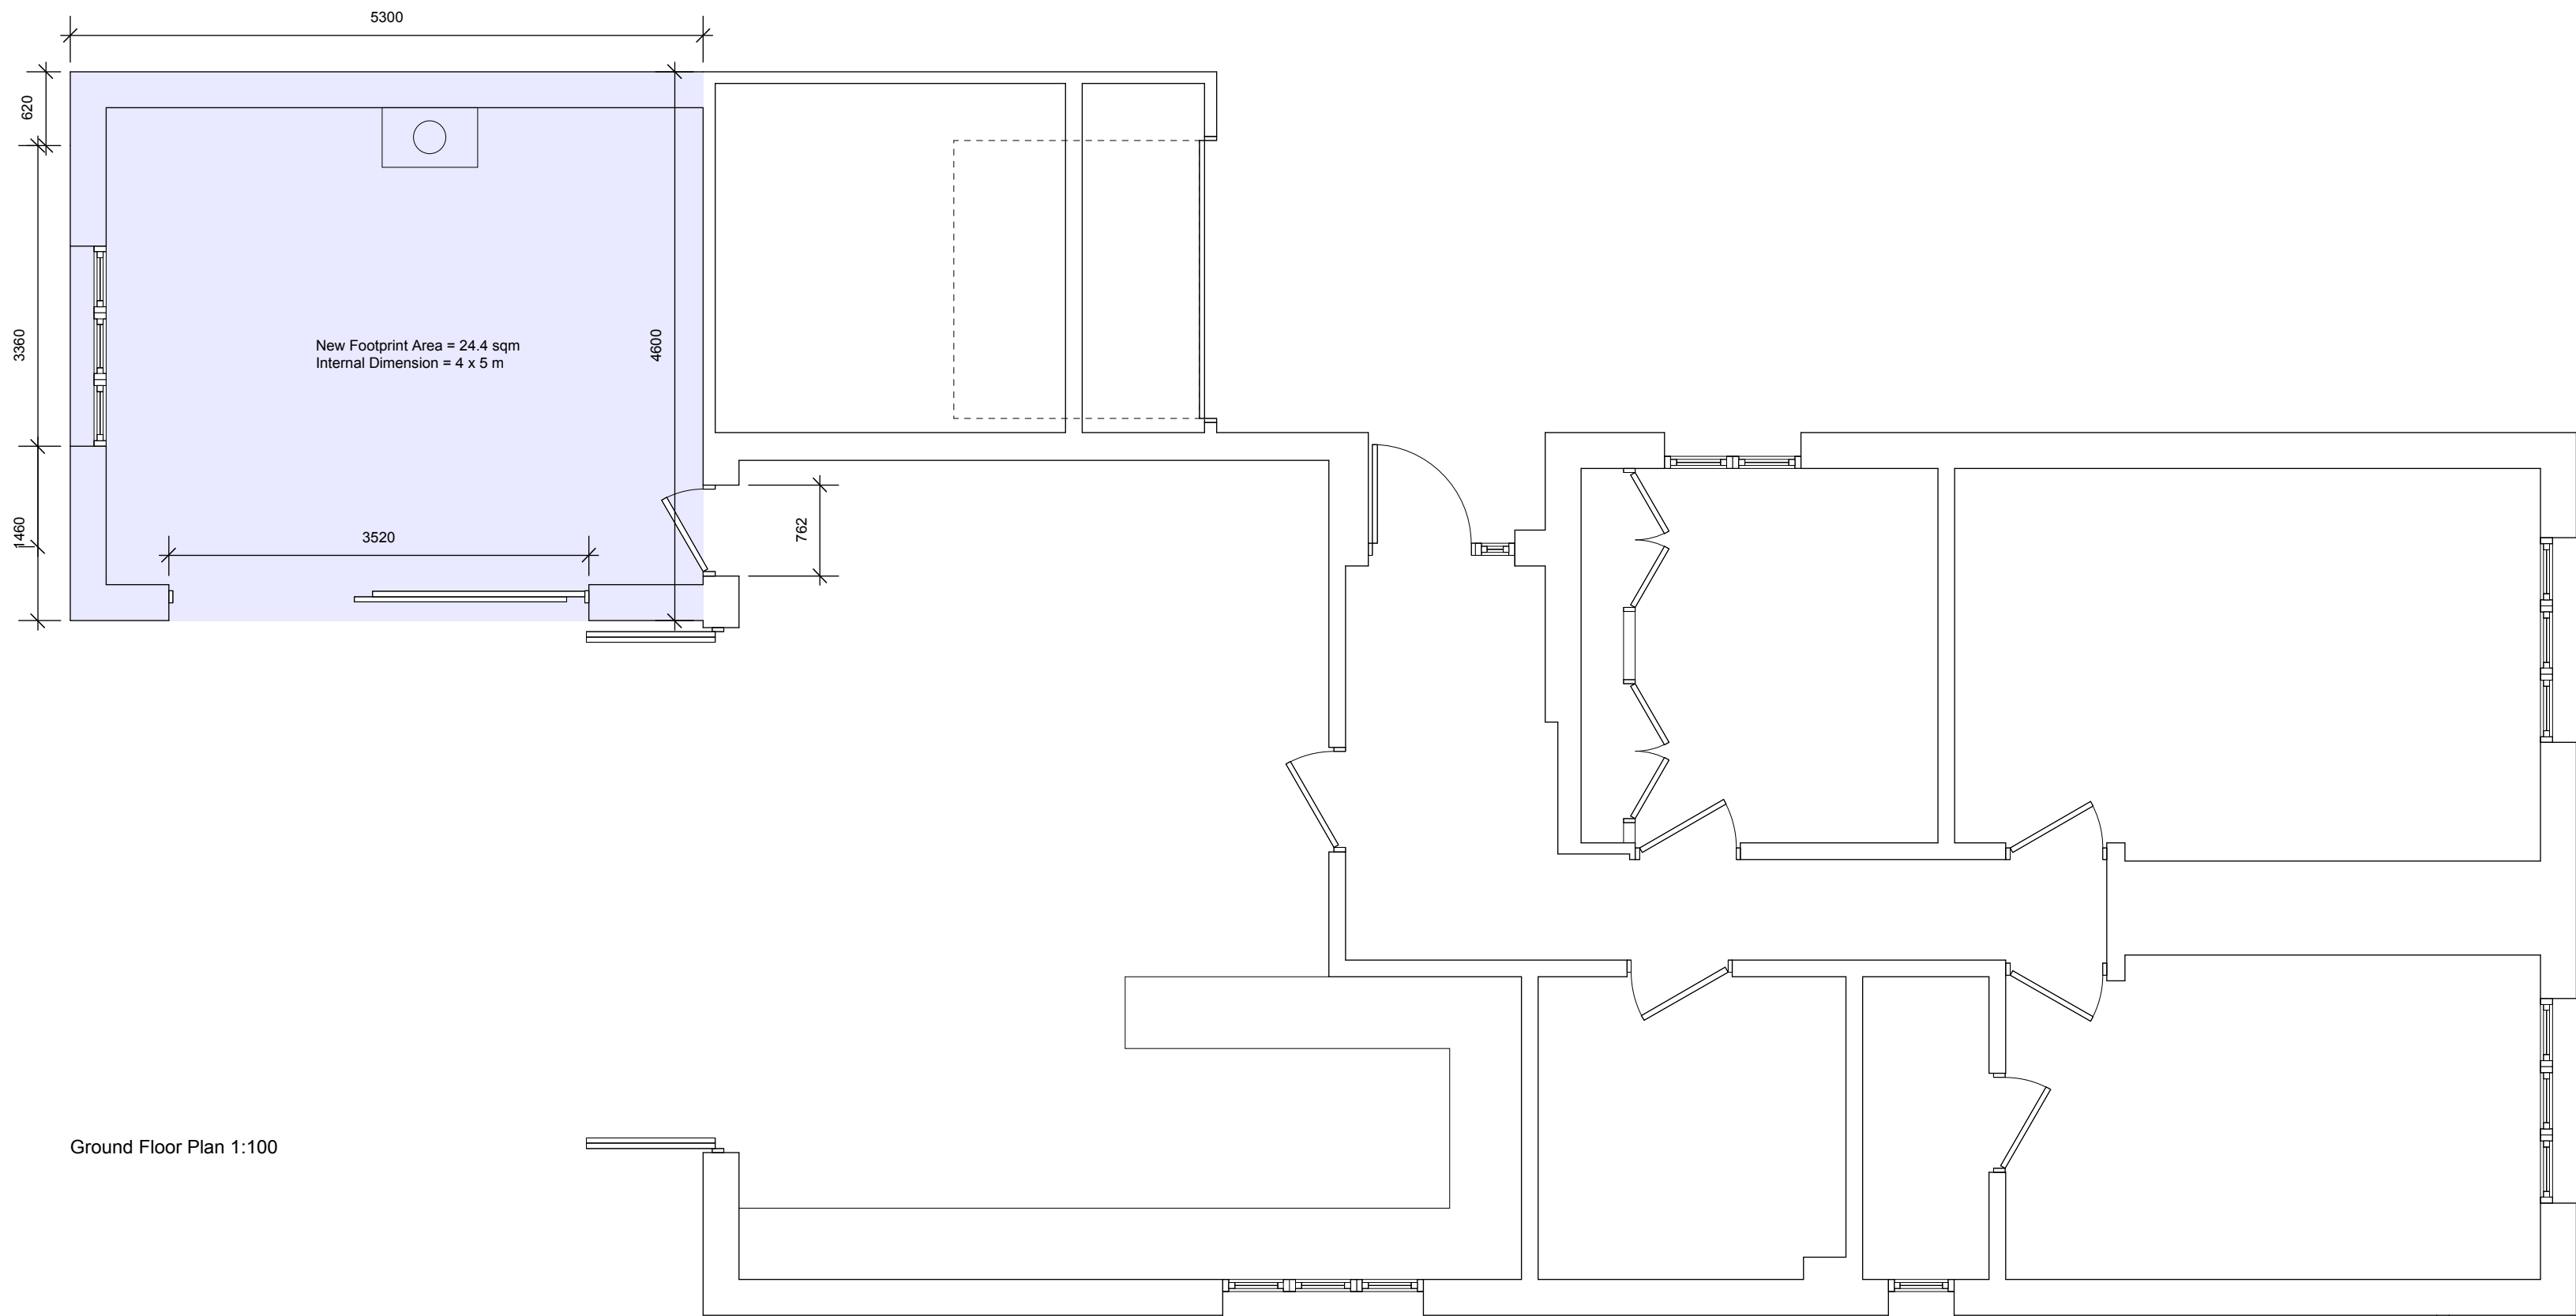
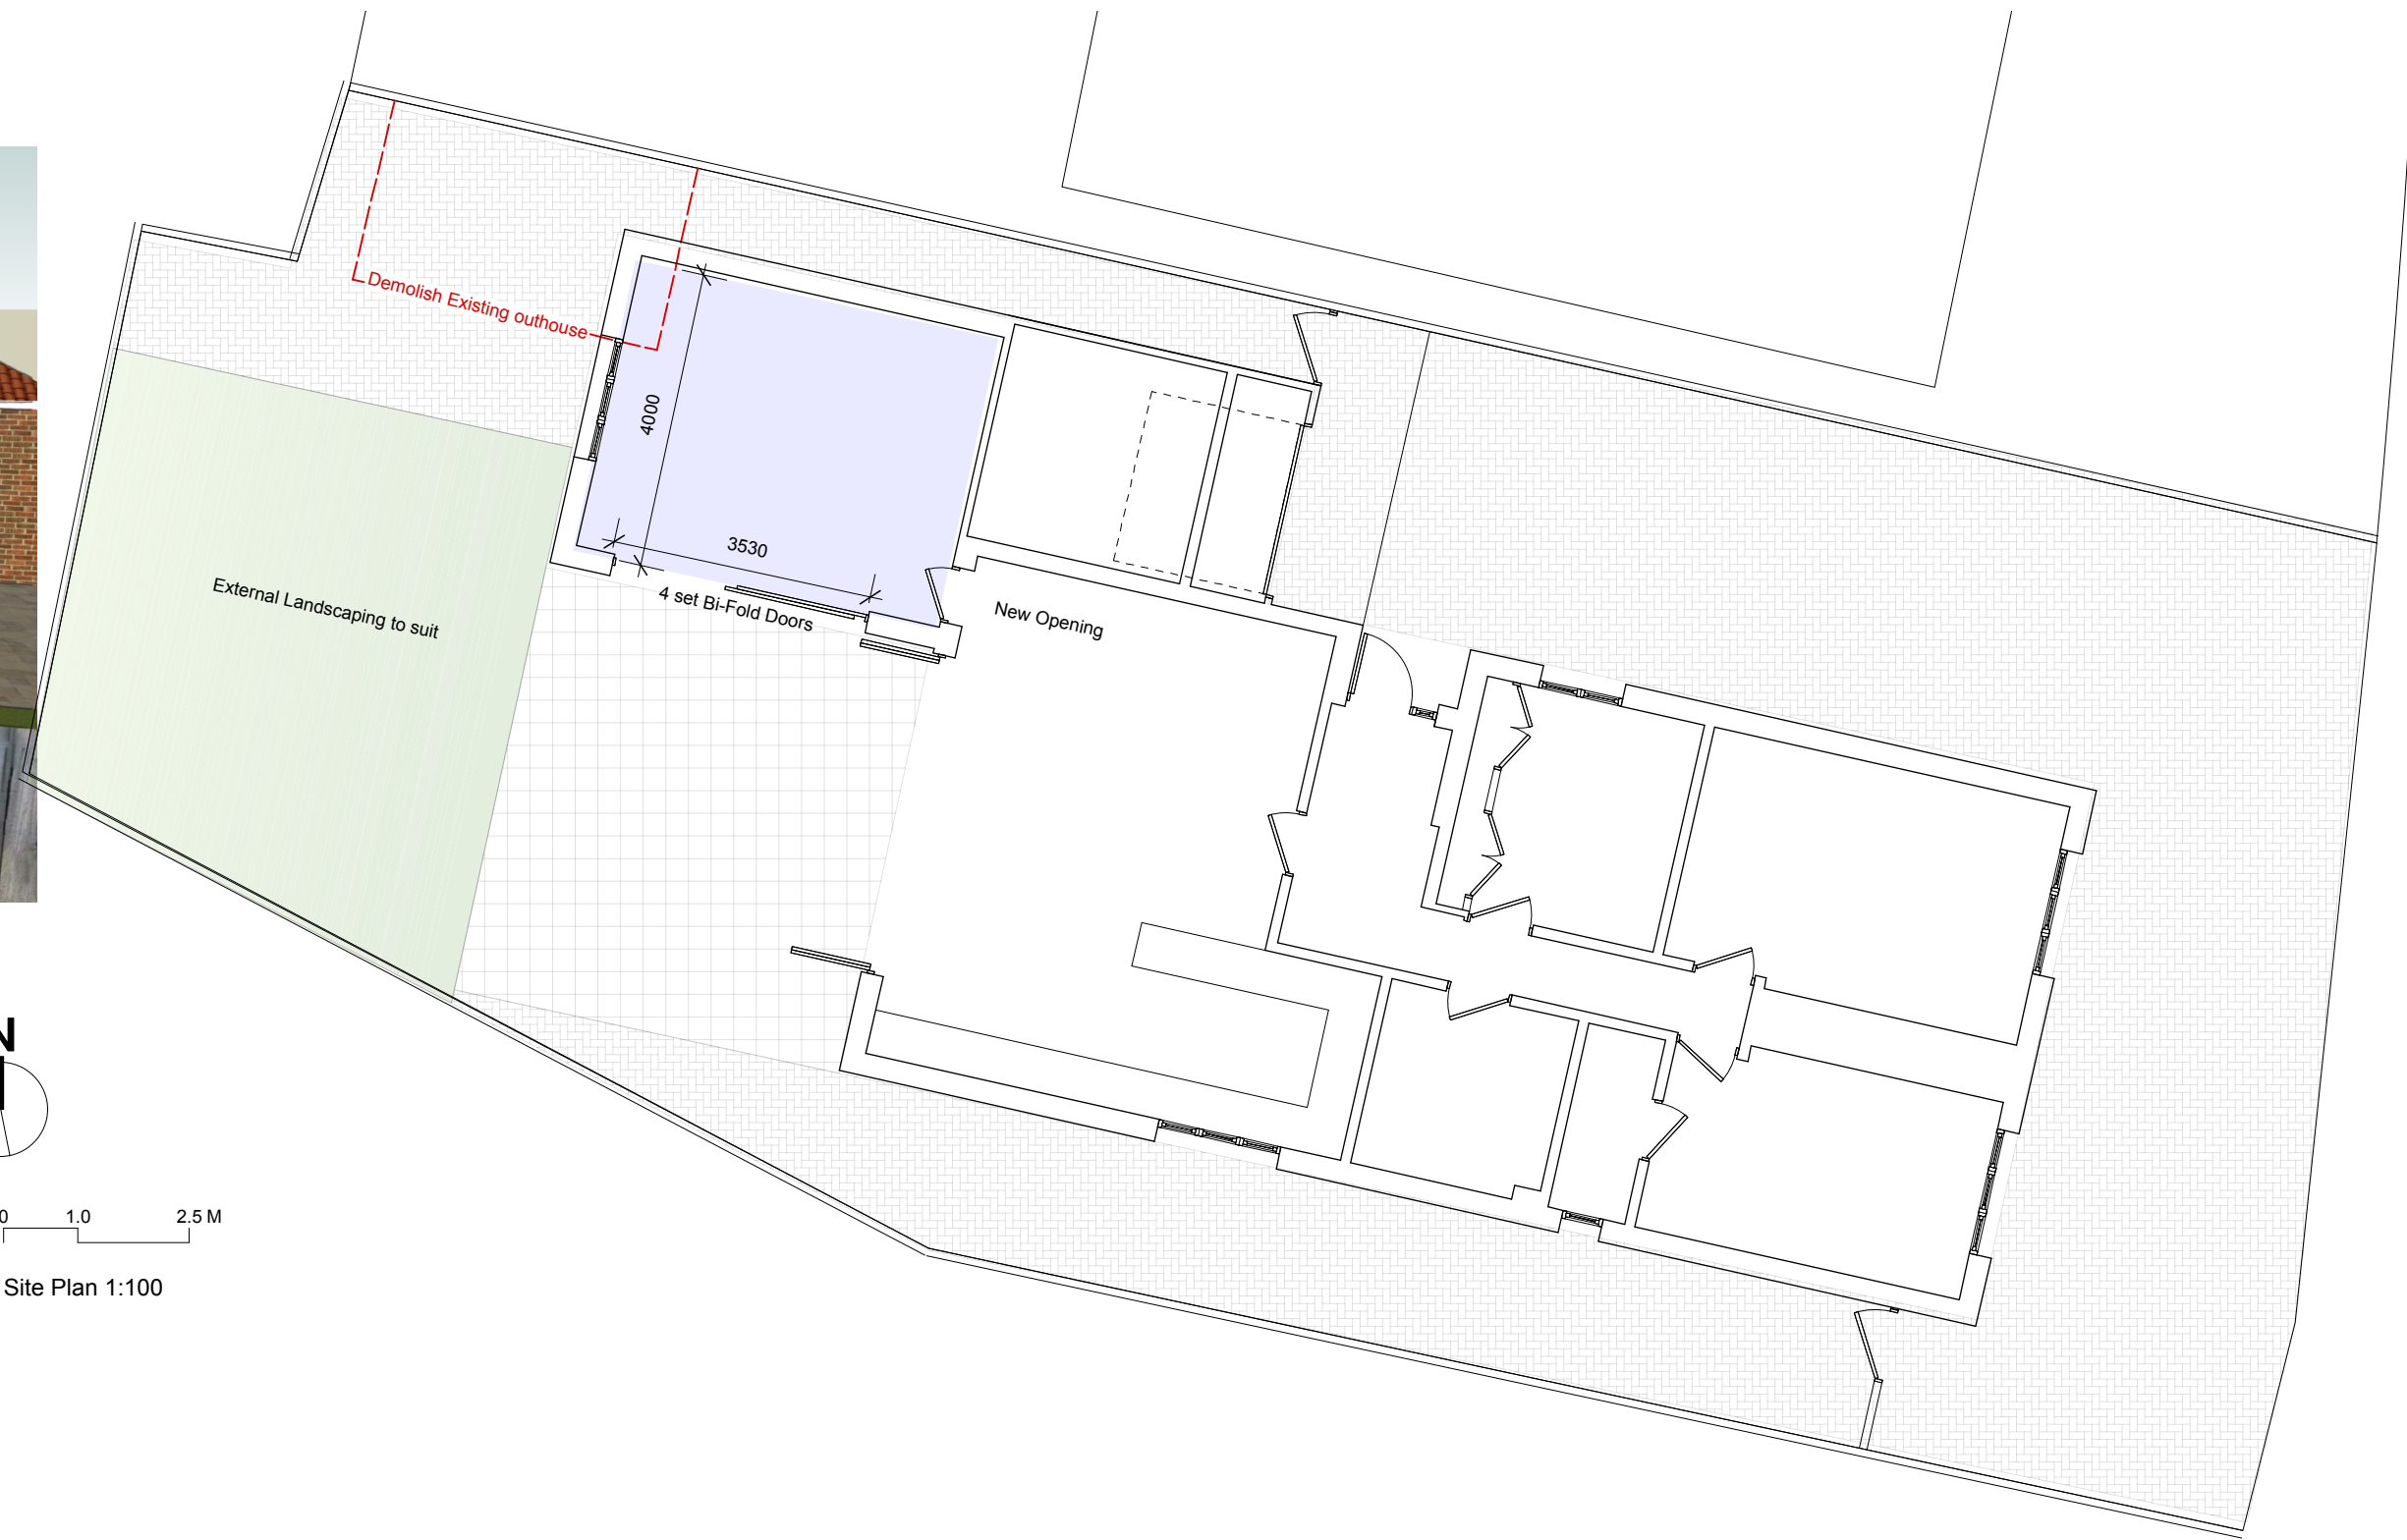


OUTLINE DESIGN SHEET
WESTLANDS SPRING 2018

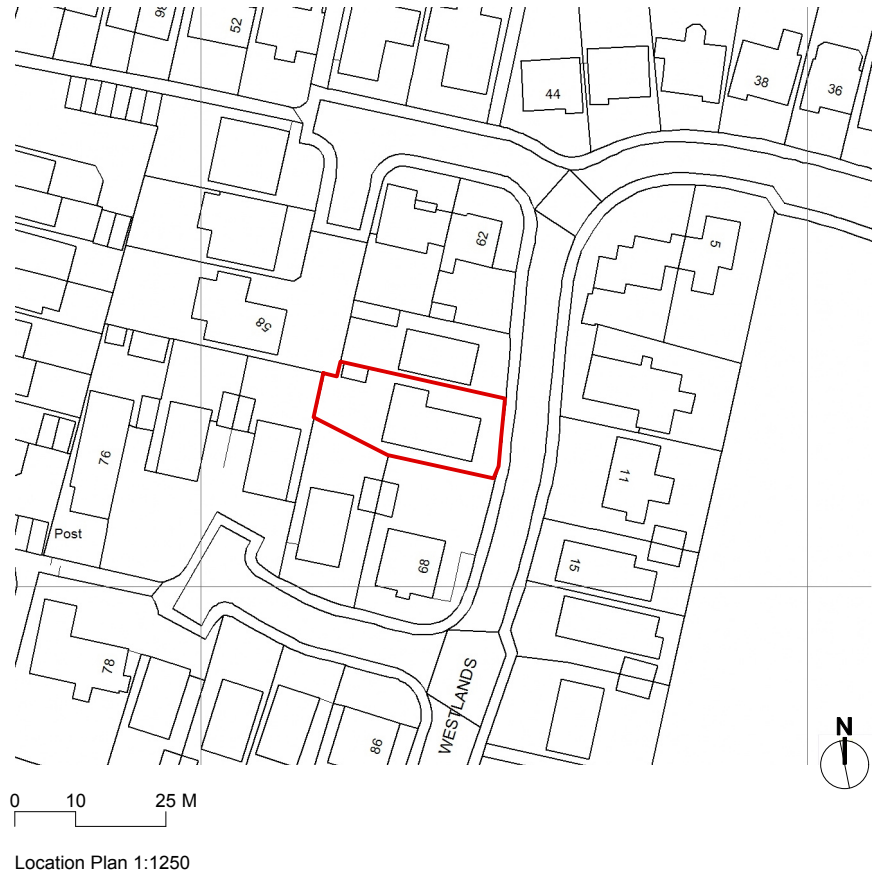

Job Title	0214 WE/SE
Drawing	Outline Design
Scale:	1:100 & Various@ A1
Drg.No.	ADS-002-OD A
Drawn by:	N.J.H.
Issued to:	Client
Status:	Design
Date	03.04.18