


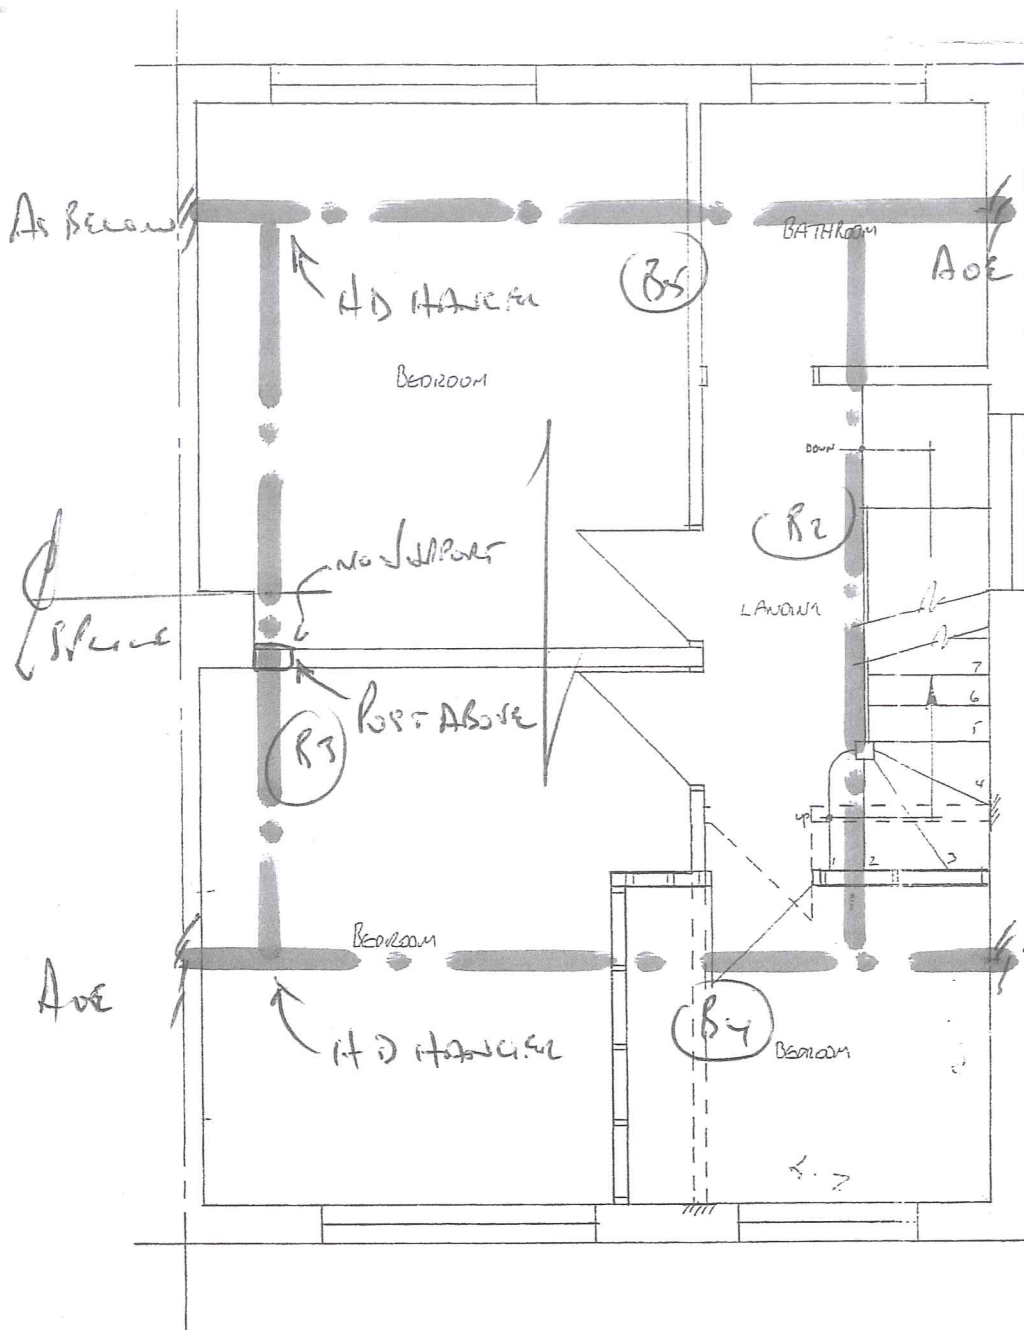

Ref: A/11401
Sheet No 9
Date: July 14

BEARING PLATE
300x150x16mm
1/5 PLATE

FIRST FLOOR PLAN (BEAMS OVER)

1:50

Summary

ROOF JOISTS 3/47x195mm (C24 GRADE) IN PAIRS
@ 400mm

B2 - 3/47x195mm (C24 GRADE) - ROOF JOIST CENTER

B3 - 152x152mm 30kg (SPRUCED)

B4 & B5 - 305x165mm 40kg (SPRUCED)