


Concrete colour range

Sandfaced colours


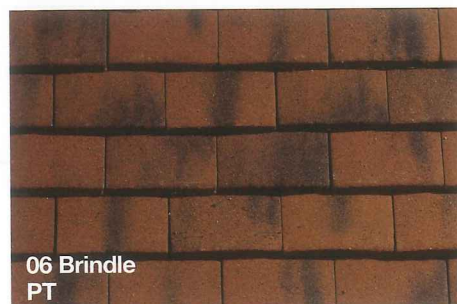


Key

CS	Calderdale Slate	FN	Standard Pattern
DCS	Dual Calderdale Slate	L	Lindum
DP	Double Pantile	SP	Shire Pantile
DR	Double Roman	PT	Plain Tile



Smoothfaced colours

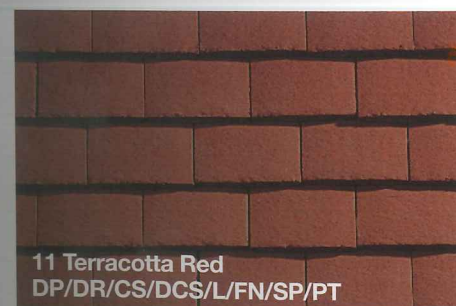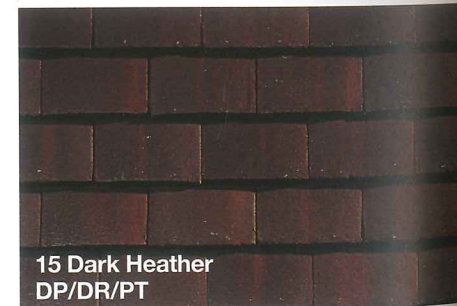

Not all colours are available from stock. Always check with Customer Support on 0844 9395 950 before ordering.

Slight colour variations may occur as a consequence of the production process. It is therefore advisable not to mix tiles from different batches on the roof. To achieve the best effect, tiles should be taken from several pallets and mixed at random on the roof.