


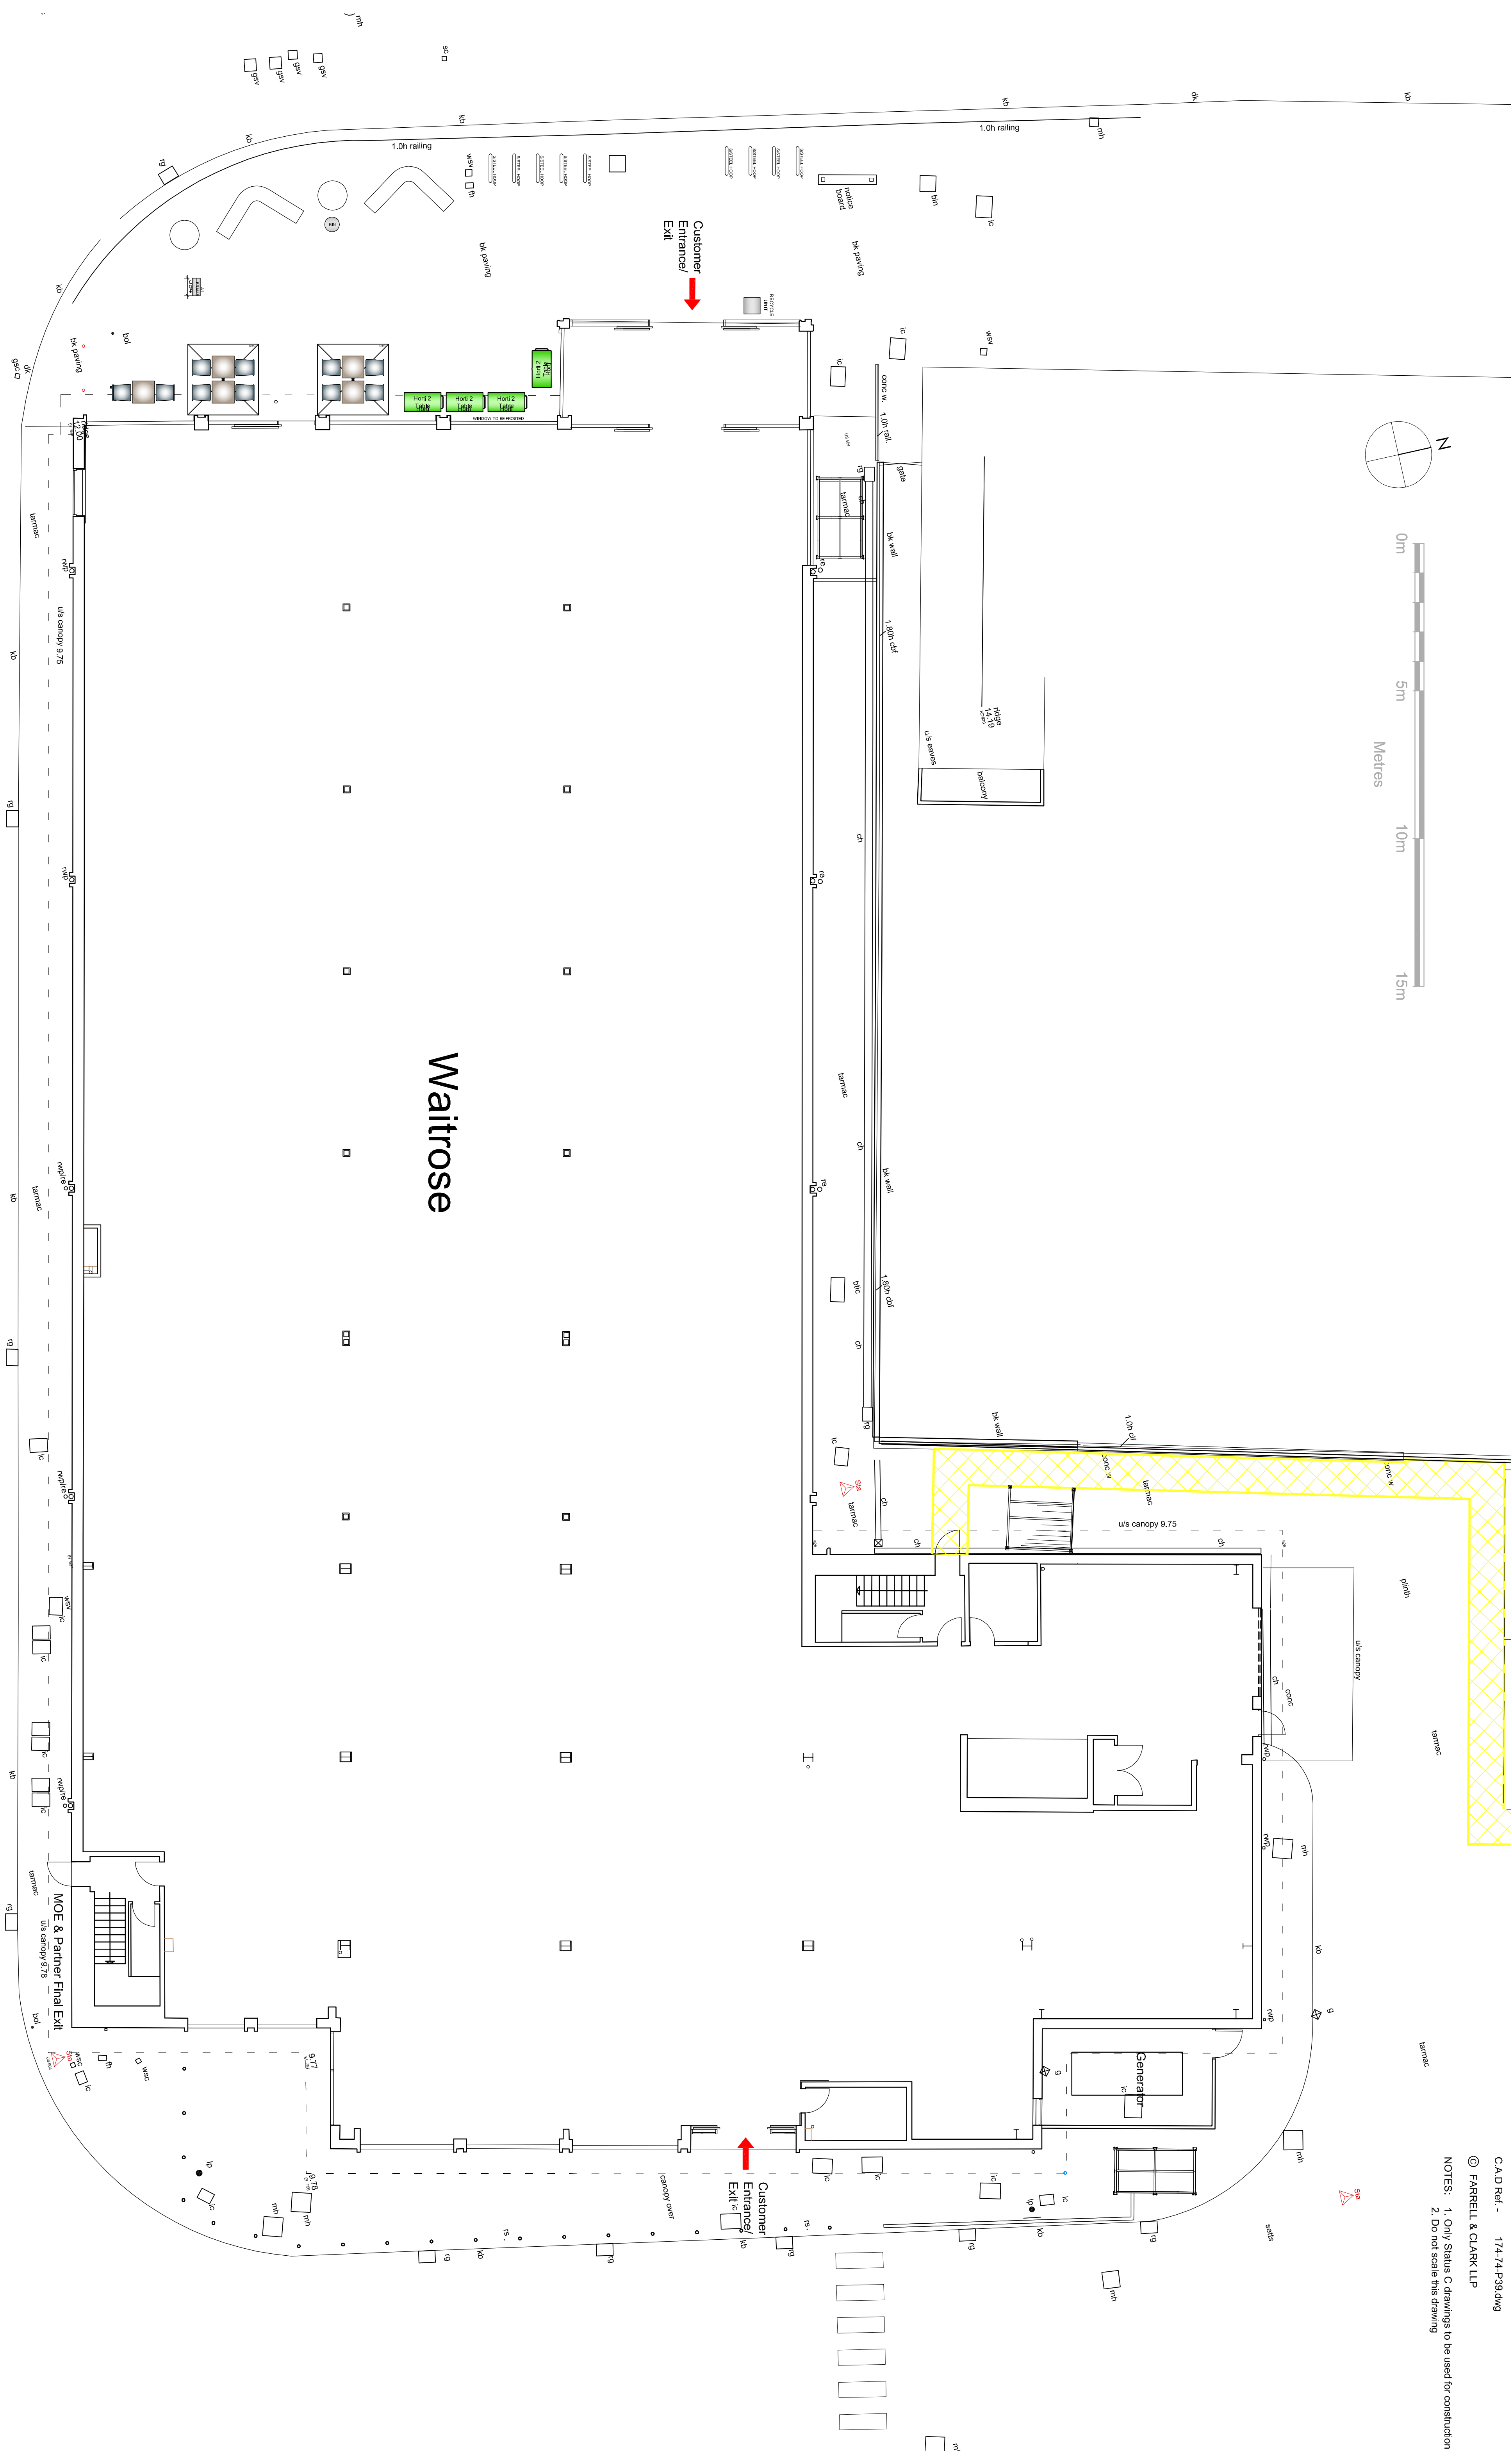

Waitrose

WAITROSE, RUSTINGTON

for John Lewis Partnership

Existing Ground Floor Plan