


BLOCK PLAN 1/500

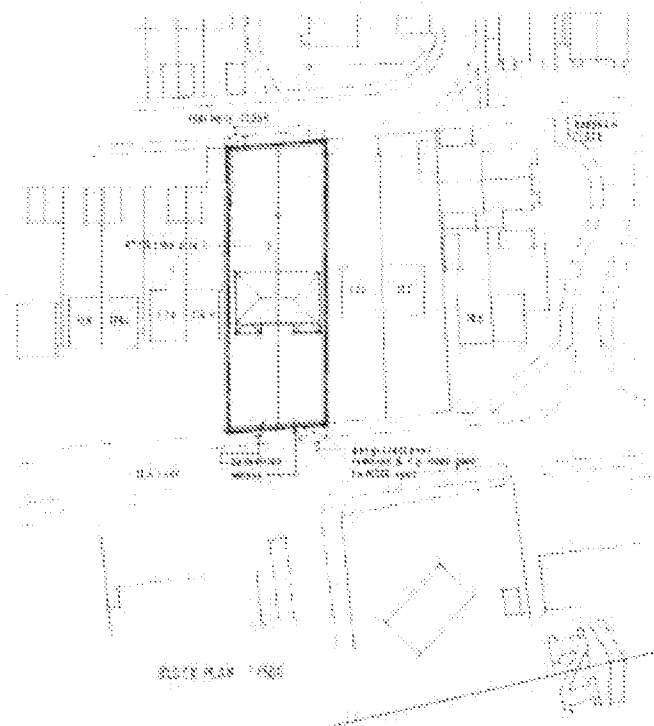

LOCATION 1/1250

TREVOR E. UNSTED LTD

RBS HOUSE • 61 SEA LANE • RUSTINGTON • WEST SUSSEX • BN16 3RD

TEL 01903 888900

Client: LANGOREL PROPERTIES LTD

Project: REDEVELOPMENT OF 126 SEA LANE
RUSTINGTON
W/ SUSSEX

Drawing:

Scale: A.S. SHOWN

Drawing No.:

Date: OCT 2007

07/3306 / 4

Drawn: [Redacted] Revisions:

Check: [Redacted] A

This block All dimensions and levels on site ~~and~~
~~are to be checked from drawings~~

It is the contractor's responsibility to ensure compliance with all statutory authority requirements, carry out works with total regard to existing and retained structure. Works and materials to latest CP/BS.

Drawing to be read in strict accordance with engineer's information where applicable.

All structural timber C16 unless otherwise noted. All structural and external timber pressure impregnated with preservative, cut ends site swabbed with Cuprinol or similar treatment.

Local authority to witness satisfactory test on all new and affected foul/storm drainage.

