


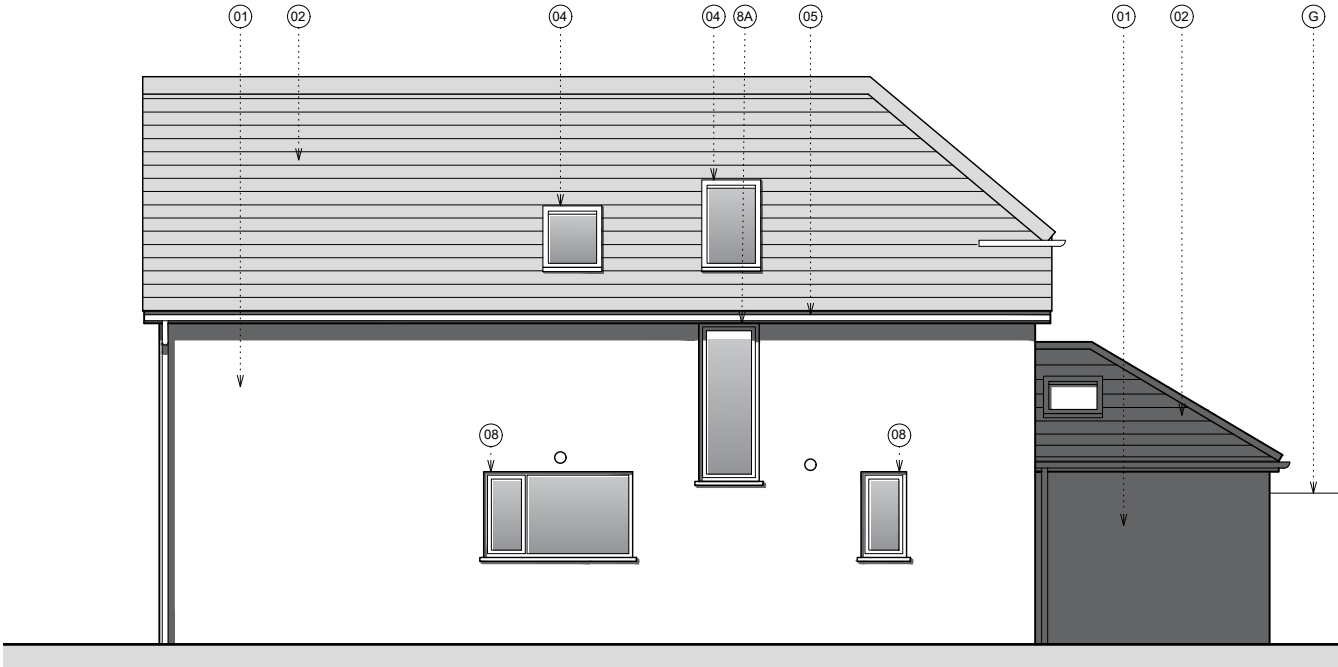


Proposed north side elevation




Proposed front elevation

EXISTING MATERIALS KEY:	
A	Existing white render
B	Existing grey slate tiles
C	Existing flat roof
D	Existing timber and glazed or solid timber door (all other external doors are UPVc)
E	Existing white UPVc rainwater goods
F	Existing SVP
G	Existing flint stone garden wall
H	Existing brick chimney
J	Existing white timber window (all other windows are white UPVc)
PROPOSED MATERIALS KEY:	
01	Proposed off white render
02	Proposed Marley Eternit blue grey slate tiles
03	Proposed dark grey GRP or felt flat roof gutter
04	Proposed grey velux rooflight
05	Proposed black UPVc rain watergoods
06	Proposed grey painted timber garage doors
07	Proposed PPC dark grey aluminium doors
08	Proposed PPC dark grey aluminium window
8A	Proposed PPC dark grey aluminium window with obscure glass
09	Proposed grey painted timber and glazed front door with side lights
10	Wall mounted external lighting
11	Exposed timber frame

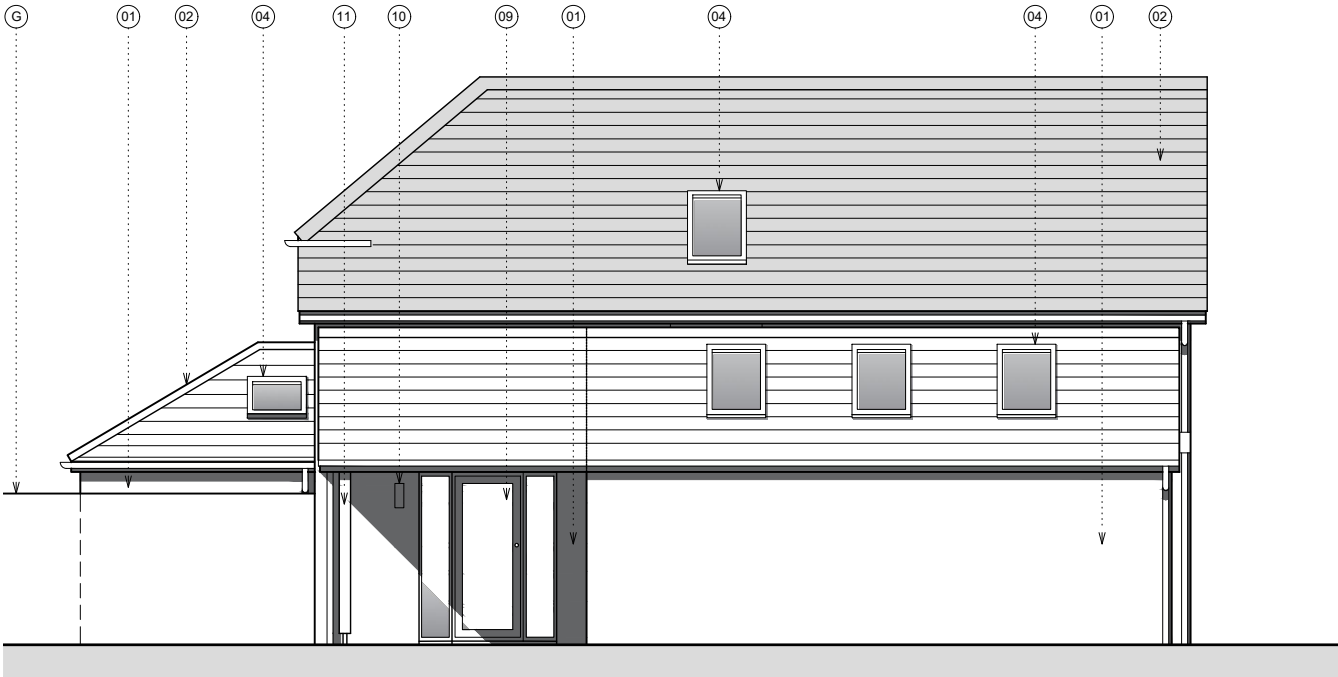

Proposed south side elevation

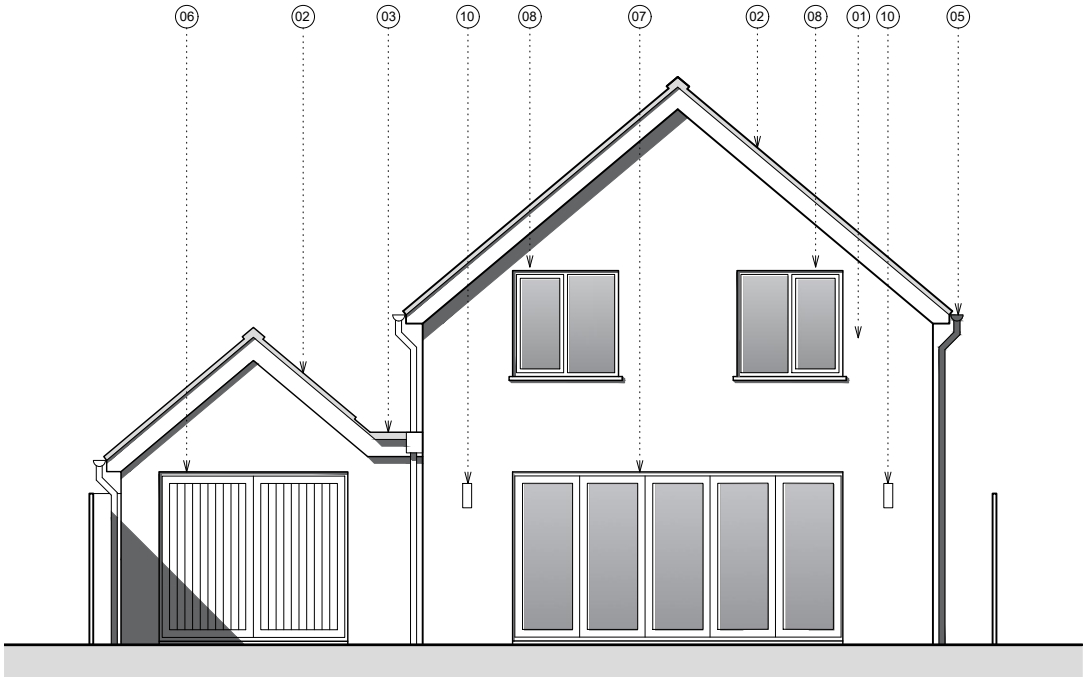

Proposed rear elevation

00	December 2019 Planning Issue	JR	OM
Rev	Date + notes	Drwn	Chkd

OM Architectural Design

Works House, Station Road, Angmering, BN16 3AA
Tel: 07590 508302
E-mail: info@olivermcgowan.co.uk

Project
**84 North Lane
Rustington**

Drawing
Proposed elevations

Job Ref	Dwg No	Revision
BBV	2005	00
Scale(s)	Size	Date
1:100 @ A3	A3	Dec 2019
Drwn	Chkd	
JR	OM	

Status
Planning

Site address:
84 North Lane
Rustington
BN16 3PW

This drawing was produced by OM Architectural Design for Planning purposes only. OM Architectural Design can not be liable for any other use of the drawing other than use for the planning work it was drawn for. This drawing is not to be scaled or used for construction purposes. OM Architectural Design is to be informed of any errors before work proceeds. All dimensions are to be checked on site. All drawings are copyright of OM Architectural Design.

1:100 SCALE BAR

