



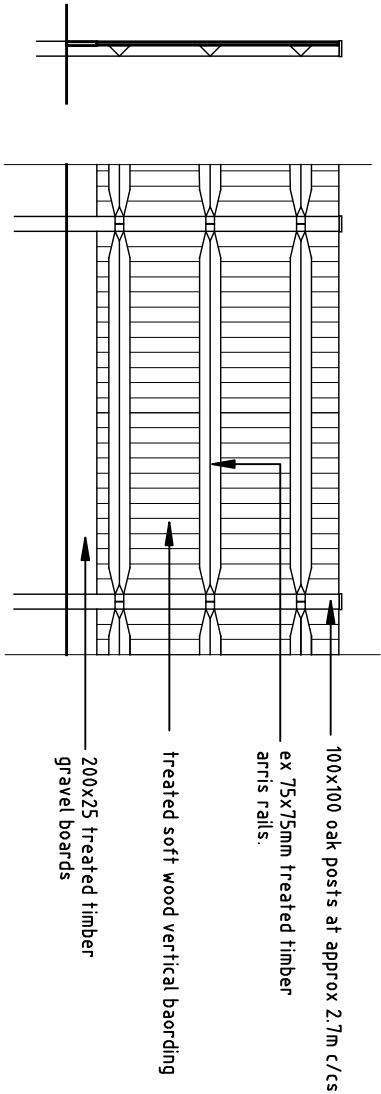


Detail of close boarded fence 1:50

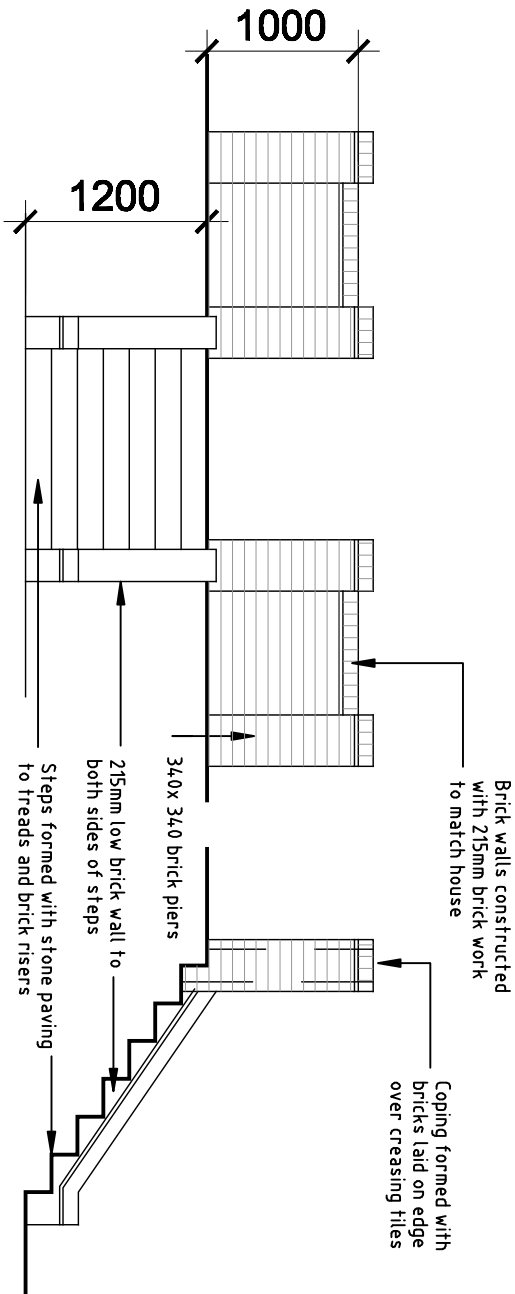


Elevation

Section

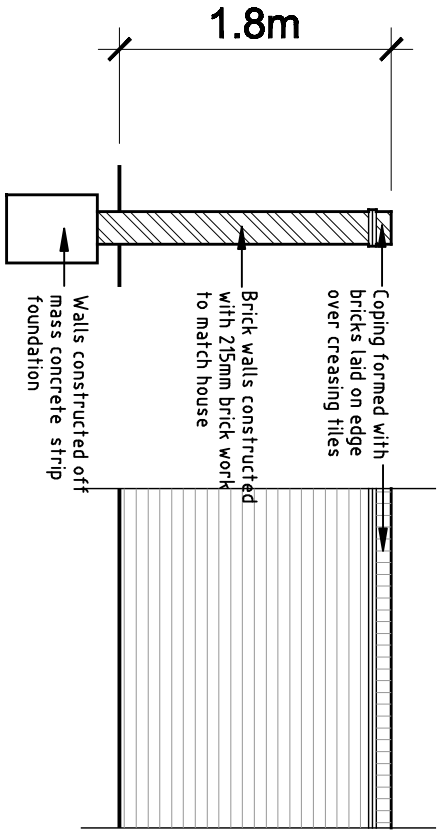


Detail of 1.8m high brick wall

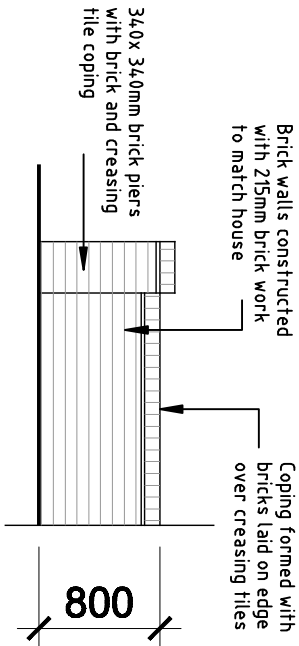


Brick Wall

Adjacent to access

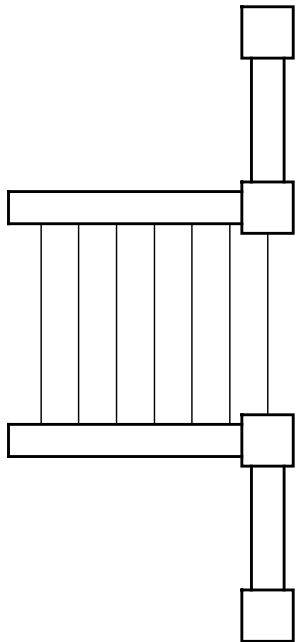

Plan

Detail of external steps

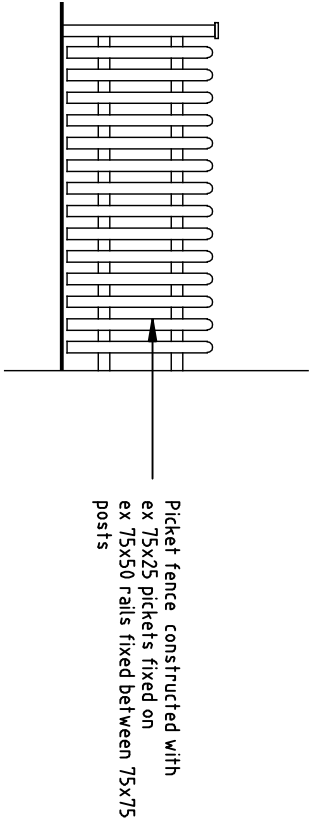

Detail of 1m high picket fence

Garry Mount MCIAT
Chartered Architectural Technologist
4A Elm Grove South
Barnham
West Sussex
PO22 0EL

Tel: 01243 850614
email : garrymount@gmail.com

Rev B Wall adjacent to steps and picket fence reduced to a height of 1m			June 201
Rev A Detail of wall adjacent to access added			Feb 201
REVISION			
PROJECT			
Proposed development on site adjacent to Tiled Barn, Station Road, East Preston			
SUBJECT			
Details of external walls, fences and steps			
SCALE	DATE	DRAWING No	
1:50	Jan 2015	2014 / 32 / 05	
DRAWN	CHECKED	Rev	
		B	