



South East Elevation




North West Elevation




South West Elevation




North East Elevation

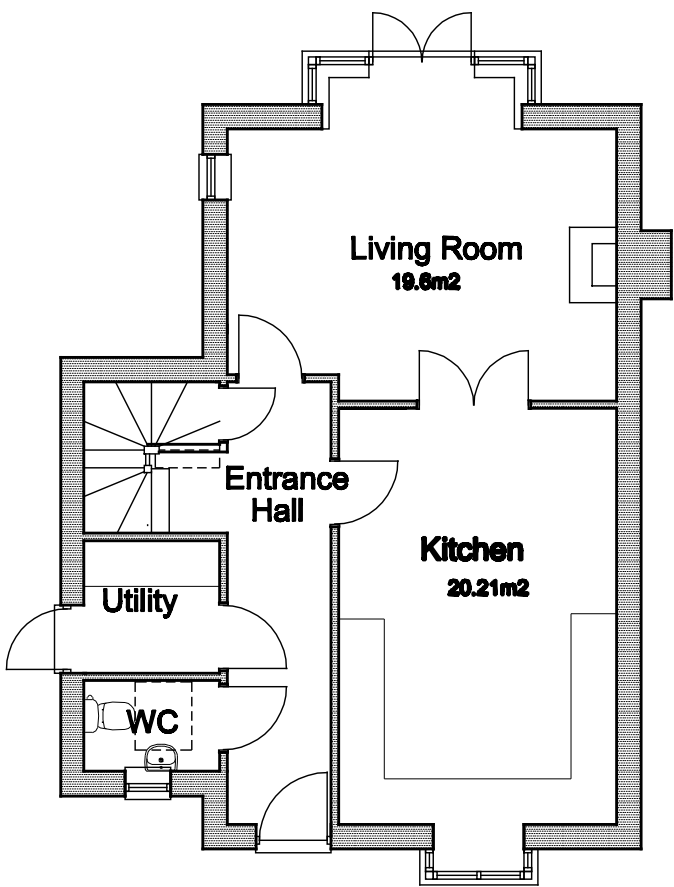

Ground Floor

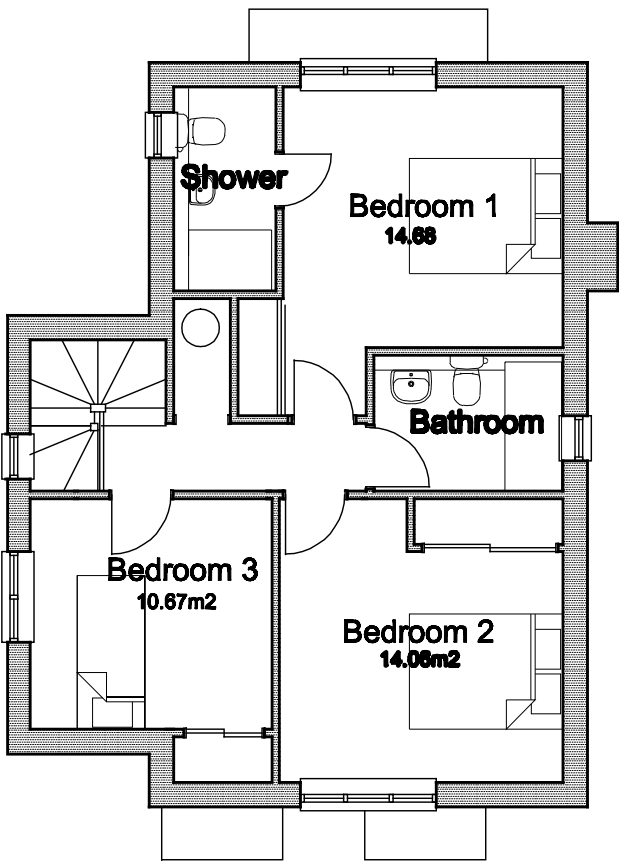

First Floor

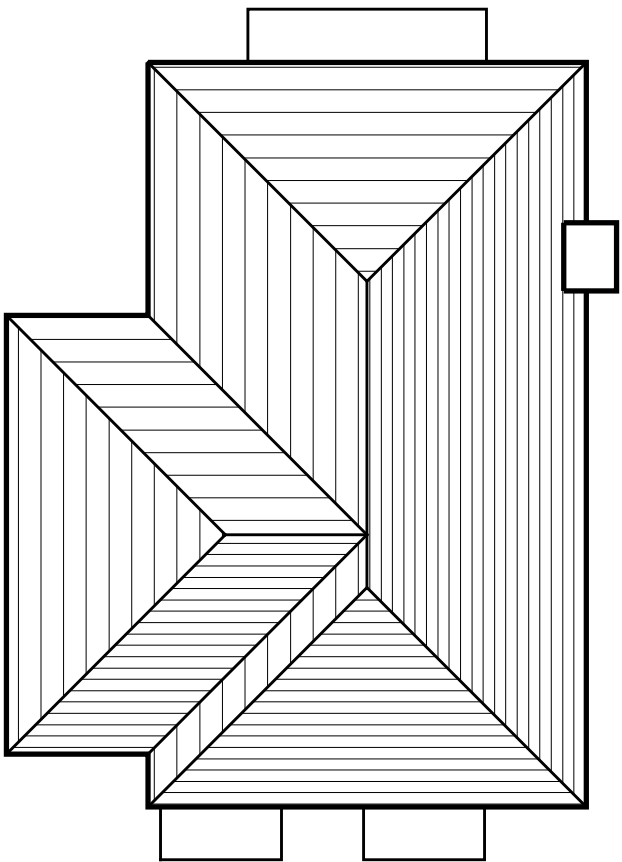


External Materials

Roof
Roof to be clad with clay plain tiles with bonnet tiles to hips.

Walls
Walls constructed in buff/ brown stock brick work with arches over windows where indicated. At first floor level, where indicated on elevations walls to be clad with plain clay tile hanging

Doors and windows
Doors and windows to be painted timber or white UPVC.
Front door to be stained timber.

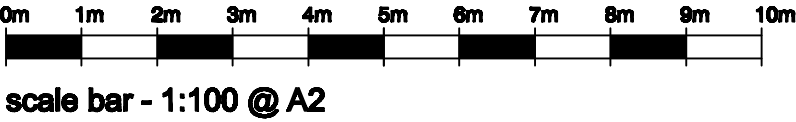

Garry Mount MCIAT
Chartered Architectural Technologist

**4A Elm Grove South
Barnham
West Sussex
PO22 0EL**

Tel: 01243 850614
email : garrymount@gmail.com

REVISION		
PROJECT		
Proposed development on site adjacent to Tiled Barn, Station Road, East Preston		
SUBJECT		
Plot 1 - Proposed Plans and Elevations		
SCALE	DATE	DRAWING No
1:100 @ A2	June 2014	2014 / 32 / 11
DRAWN	CHECKED	