



East Elevation




South Elevation




West Elevation




North Elevation

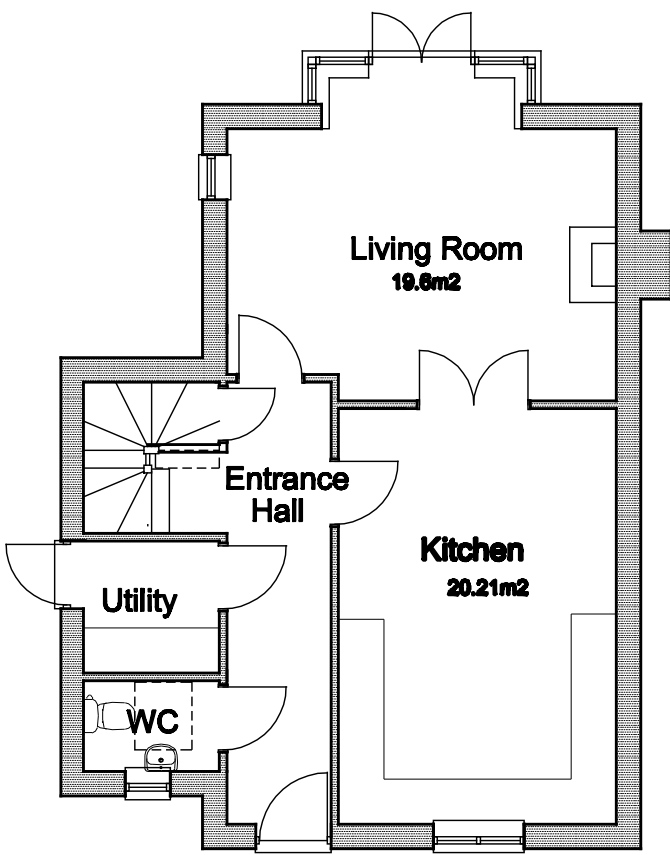

Ground Floor

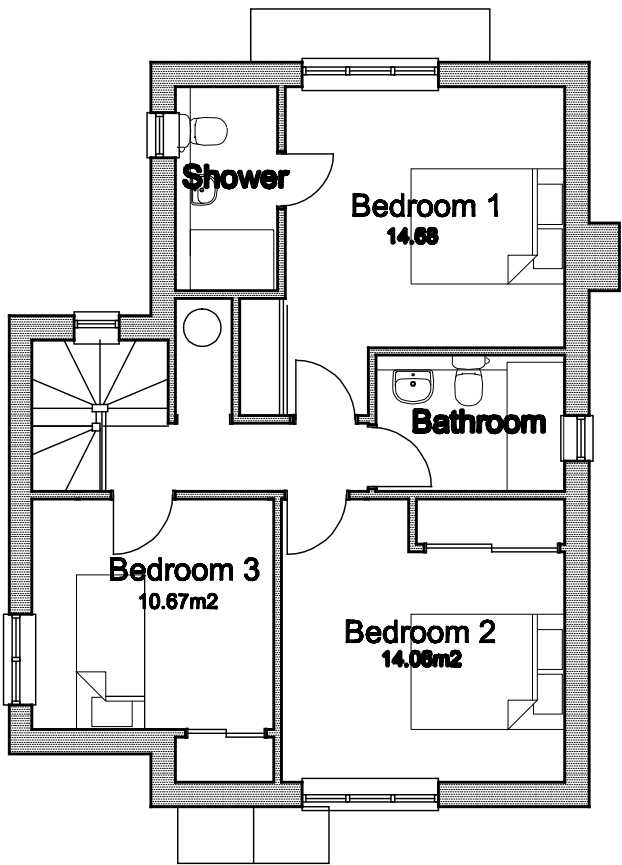

First Floor

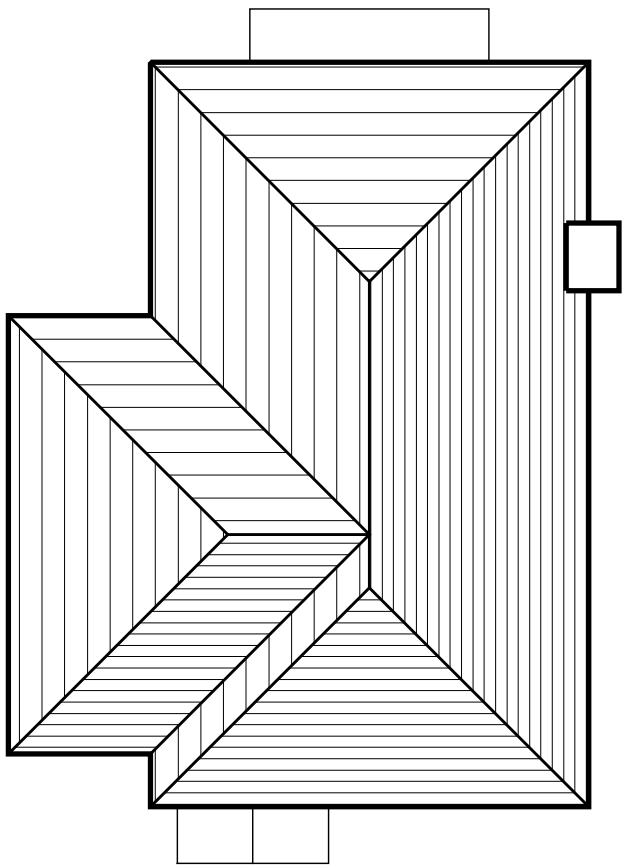


Roof Plan

External Materials

Roof
Roof to be clad with clay plain tiles with bonnet tiles to hips.
Eye brow to be formed over central window to front elevation

Walls
South and East elevations to be constructed in flint work with brick work to quoins reveals and arches.
North and West elevations to be brick work
Brick work to be buff/ brown multi stock bricks

Doors and windows
Doors and windows to be painted timber or white UPVC.
Front door to be stained timber.

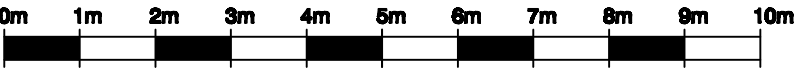

scale bar - 1:100 @ A2

Garry Mount MCIAT
Chartered Architectural Technologist

**4A Elm Grove South
Barnham
West Sussex
PO22 0EL**

Tel: 01243 850614
email : garrymount@gmail.com

REVISION		
PROJECT		
Proposed development on site adjacent to Tiled Barn, Station Road, East Preston		
SUBJECT		
Plot 2 - Proposed Plans and Elevations		
SCALE	DATE	DRAWING No
1:100 @ A2	June 2015	
DRAWN	CHECKED	2014 / 32 / 12