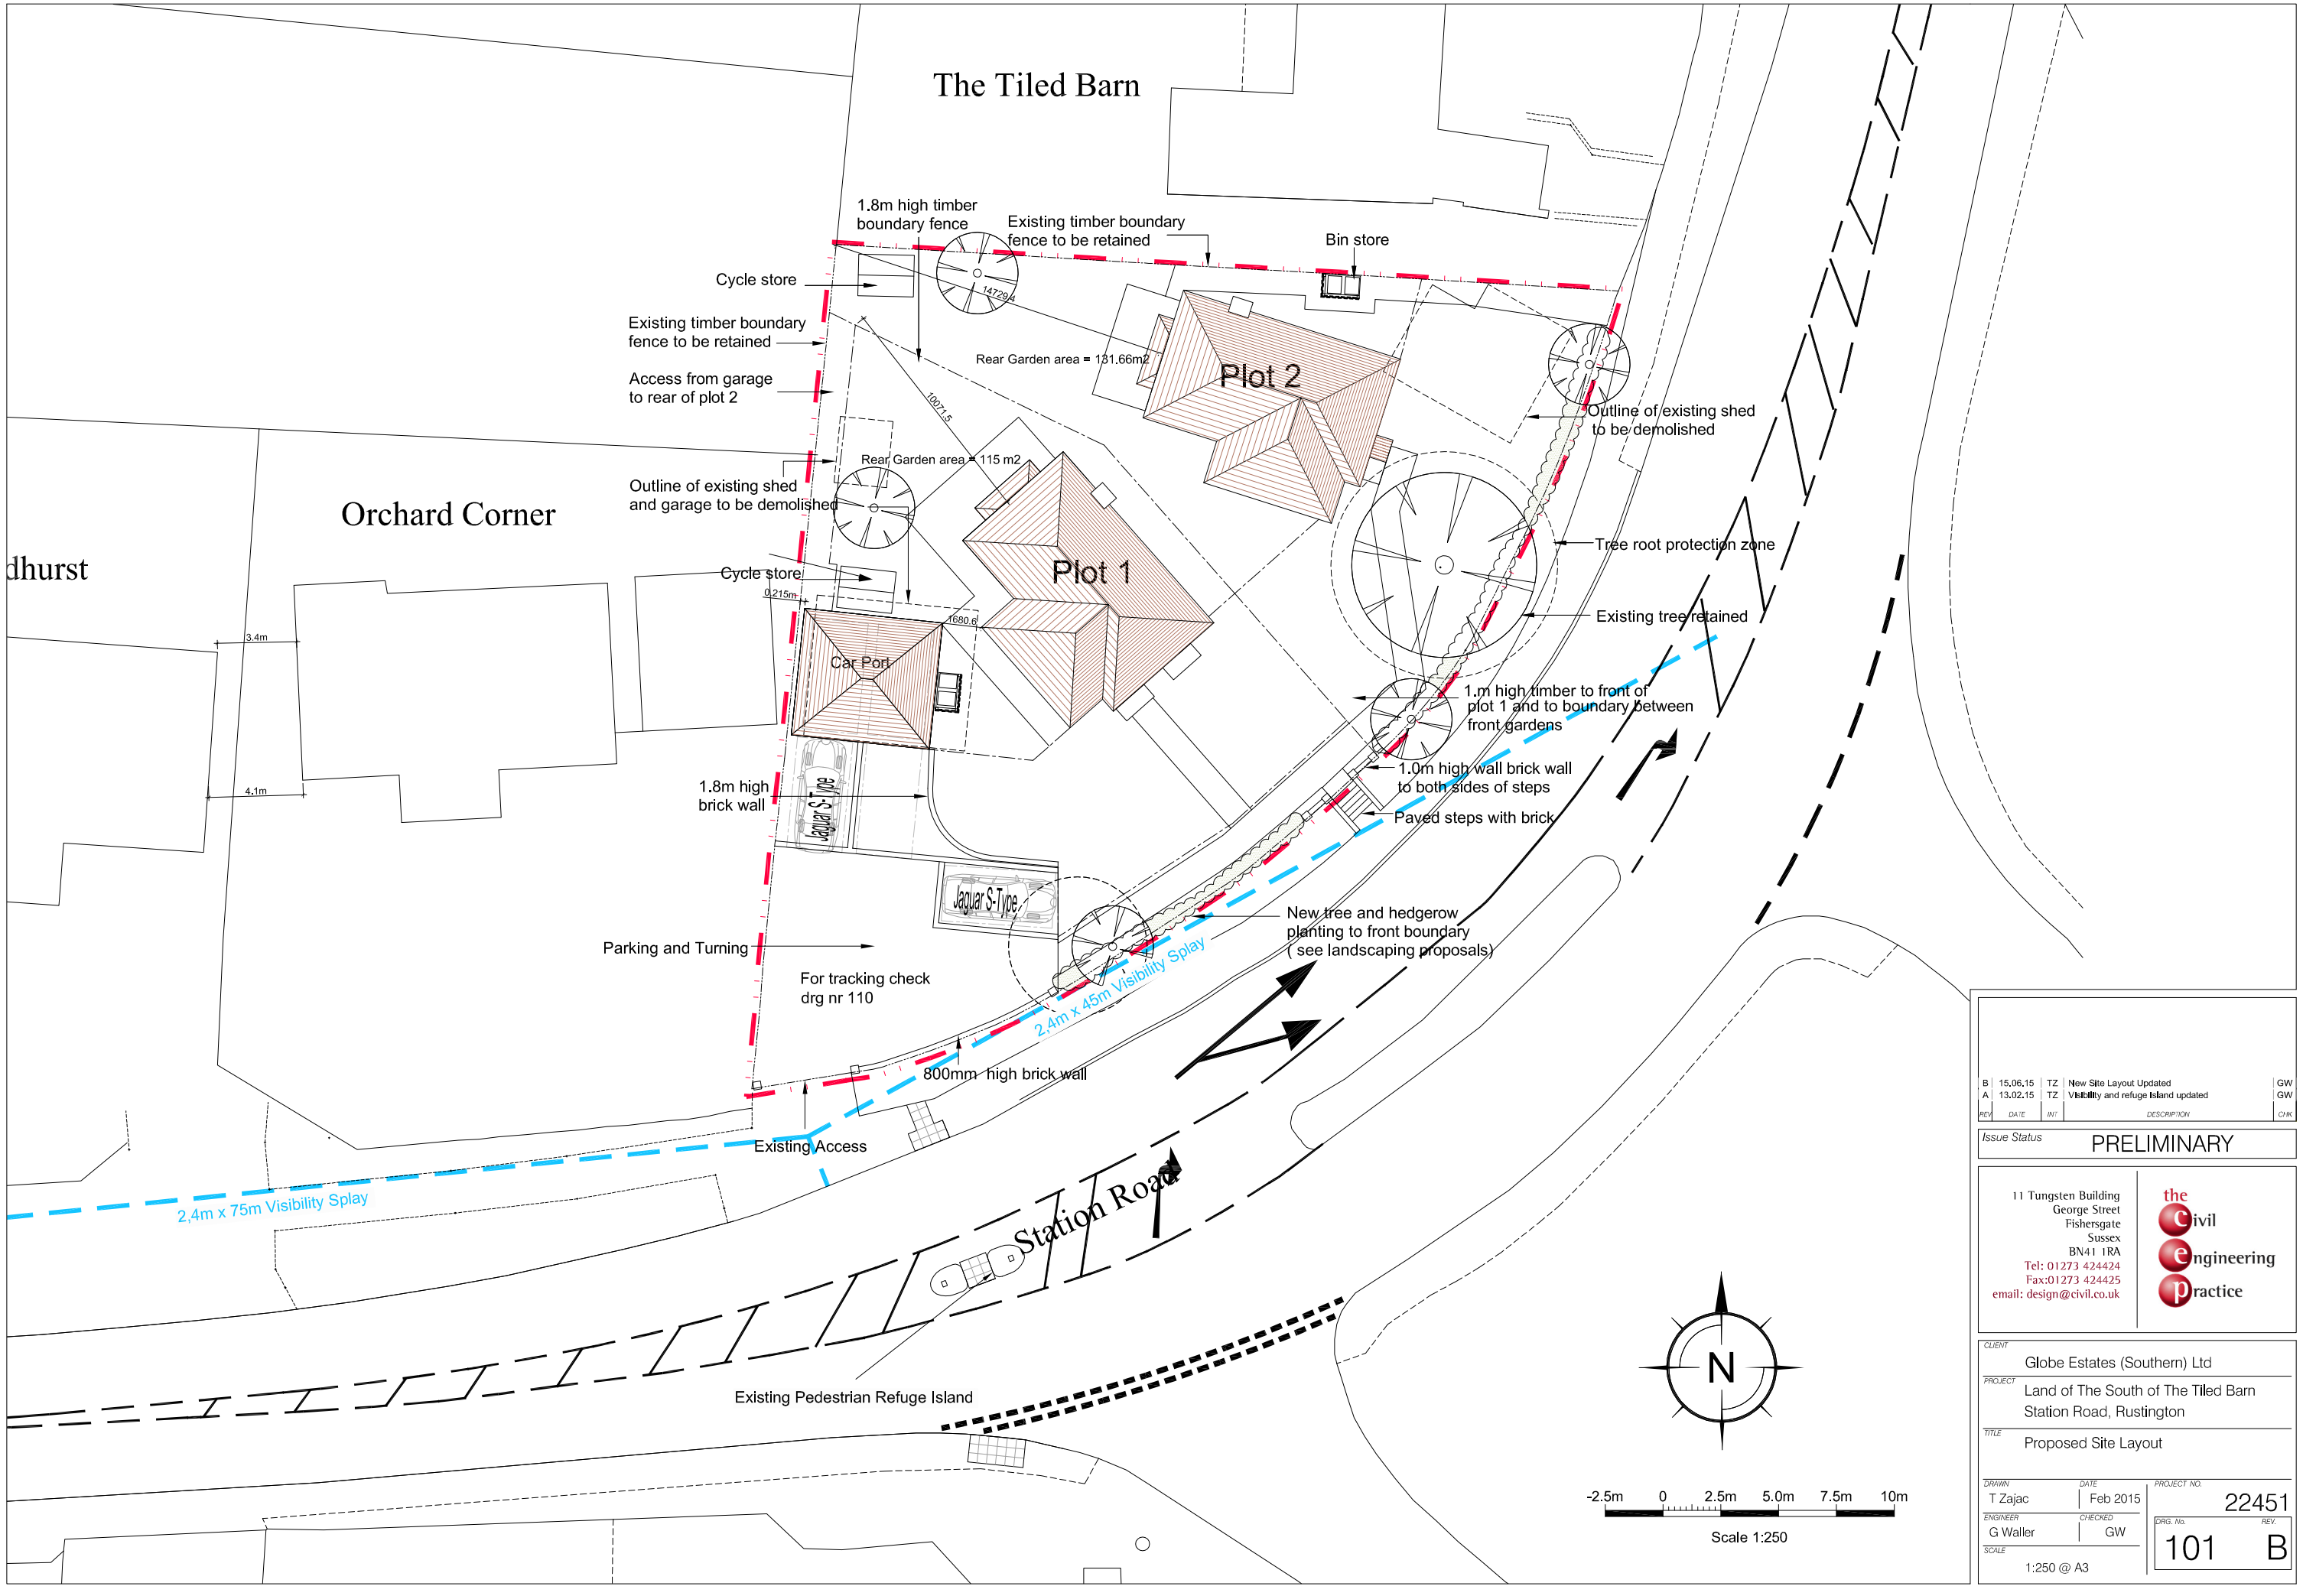



| REV | DATE | INT | DESCRIPTION | CHK |
|---|---|---|---|---|
| B | 15,06,15 | TZ | New Site Layout Updated | GW |
| A | 13,02,15 | TZ | Visibility and refuge Island updated | GW |

Issue Status: PRELIMINARY


11 Tungsten Building
George Street
Fishersgate
Sussex
BN41 1RA
Tel: 01273 424424
Fax:01273 424425
email: design@civil.co.uk

the civil engineering practice


CLIENT: Globe Estates (Southern) Ltd

PROJECT: Land of The South of The Tiled Barn
Station Road, Rustington

TITLE: Proposed Site Layout

| DRAWN | DATE | PROJECT NO. |
|---|---|---|
| T Zajac | Feb 2015 | 22451 |
| ENGINEER: G Waller | CHECKED: GW | DRG. No. 101 REV. B |
| SCALE: 1:250 @ A3 | | |

ARUN DISTRICT COUNCIL R/181/15/PL