

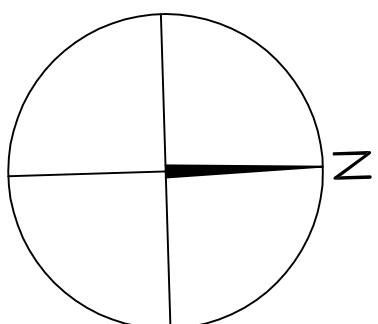


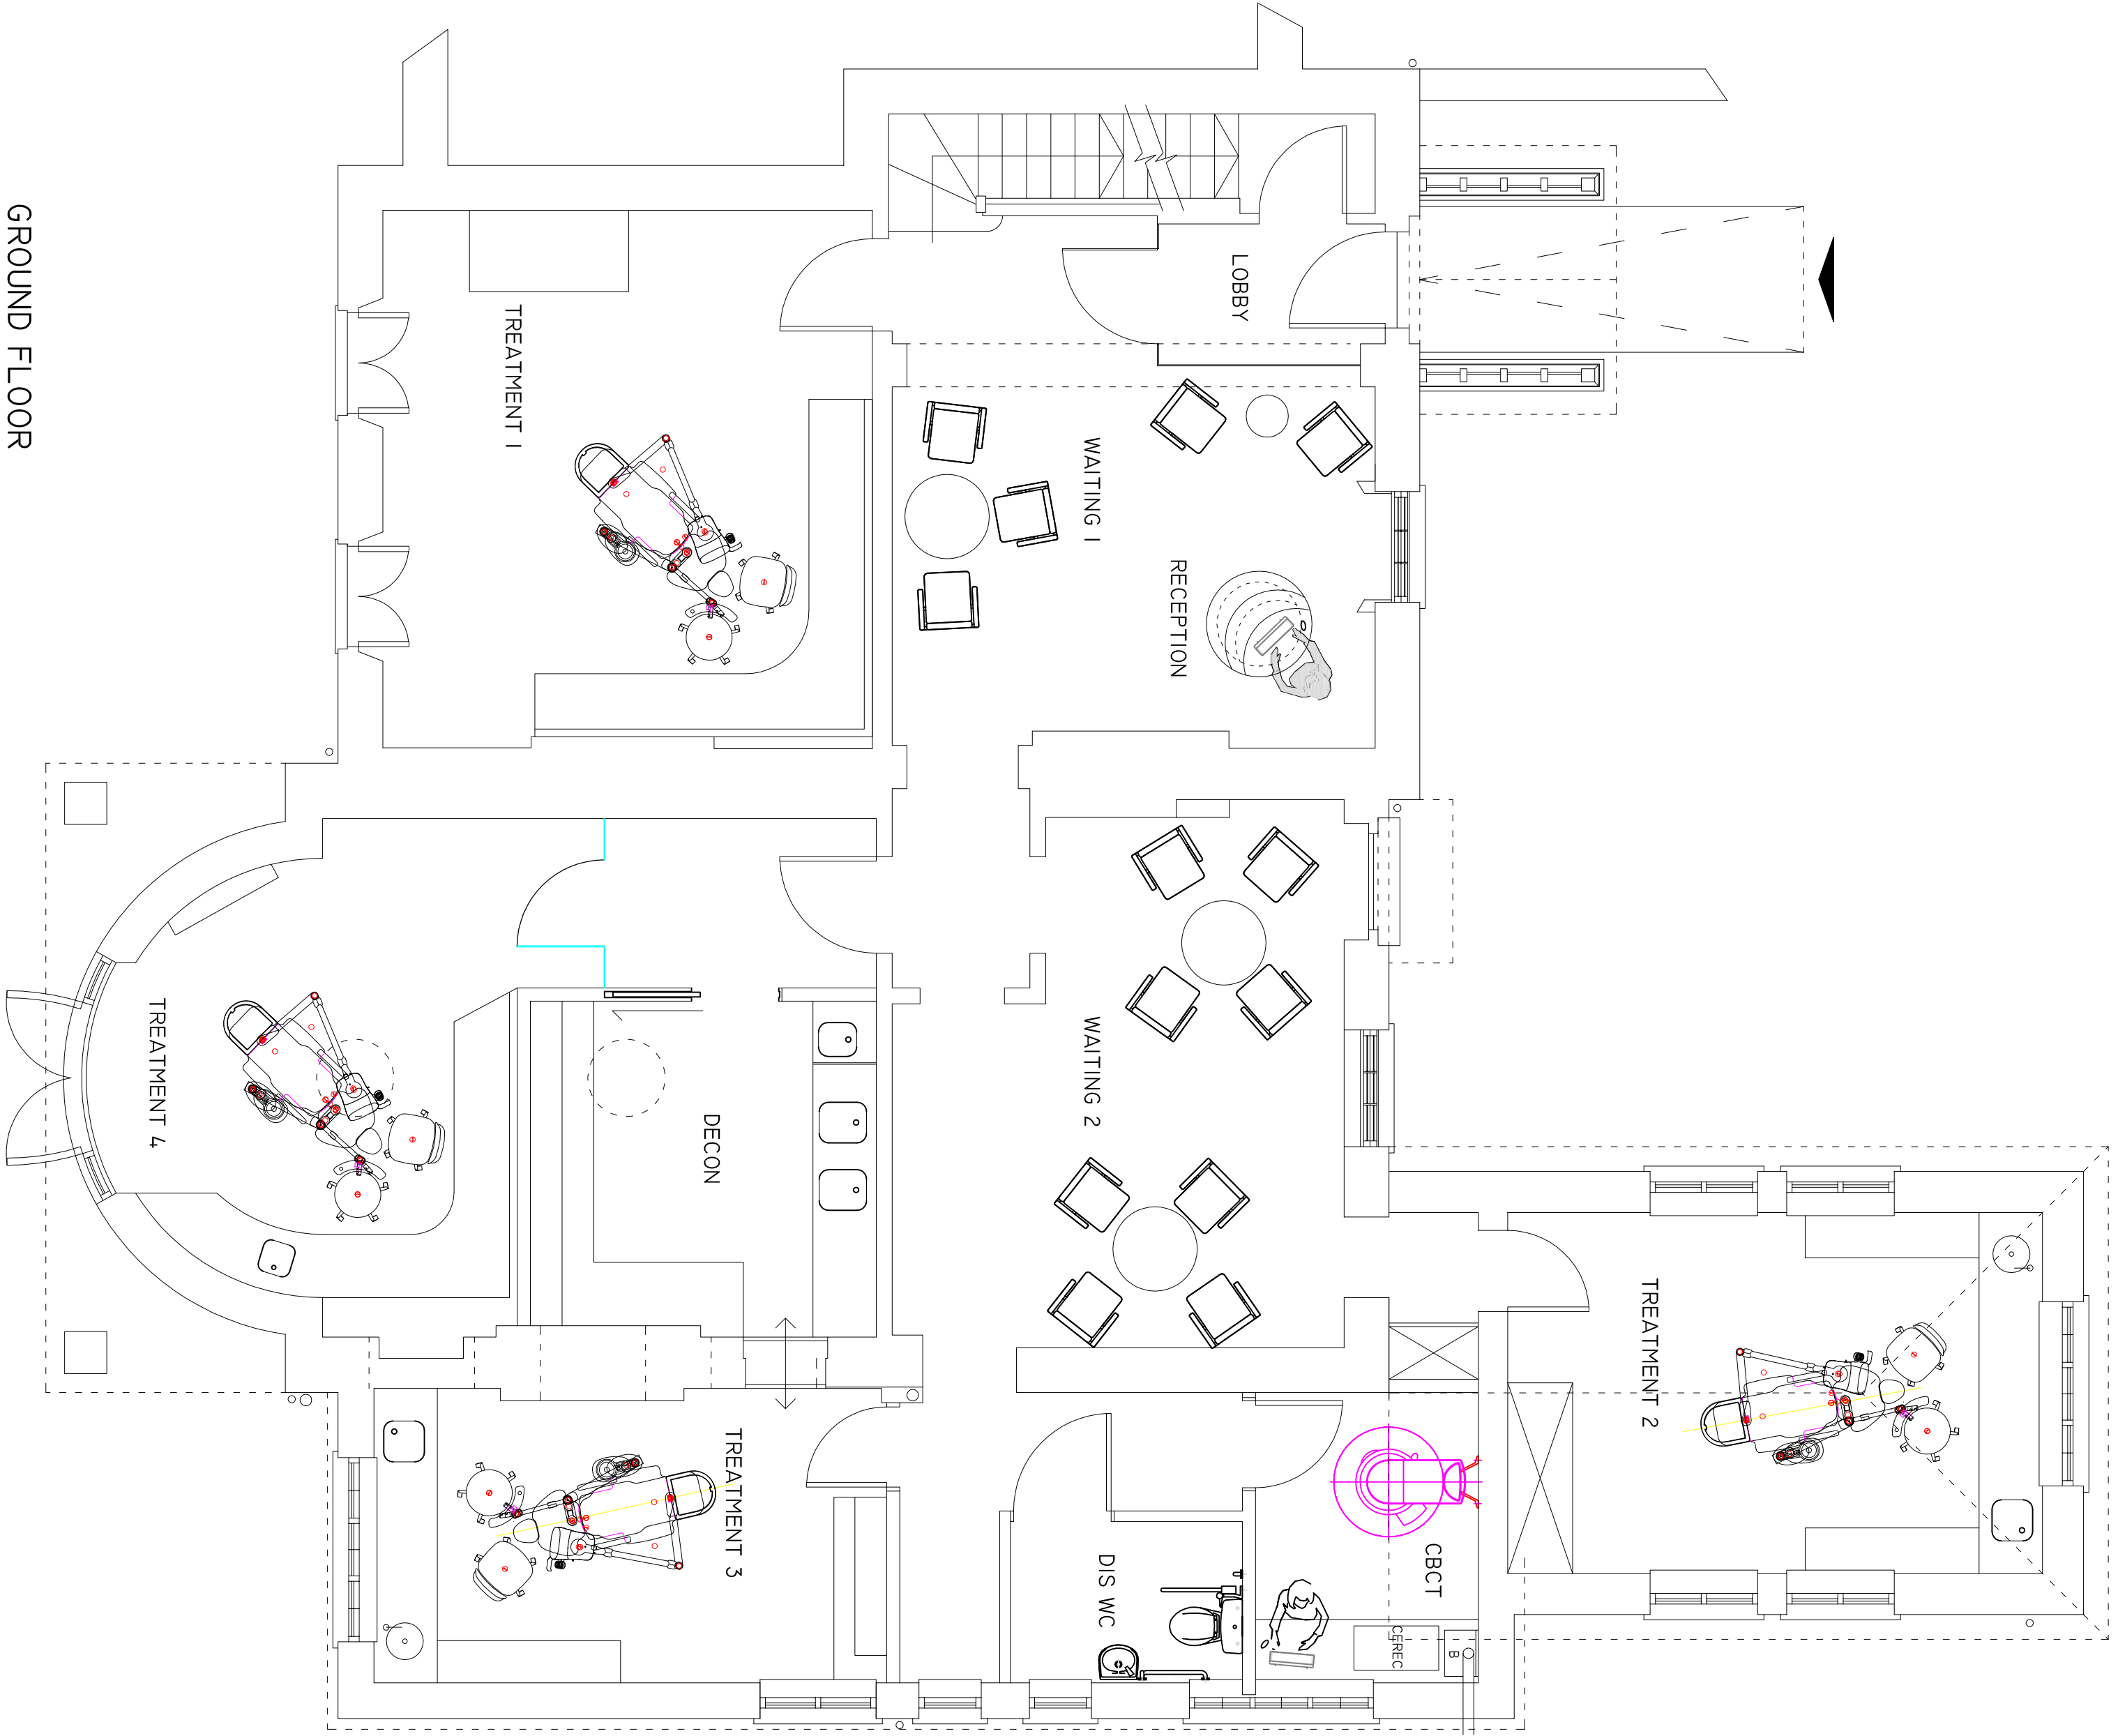

PRINT @ A3 FOR 1:100 & A1 FOR 1:50 SCALE

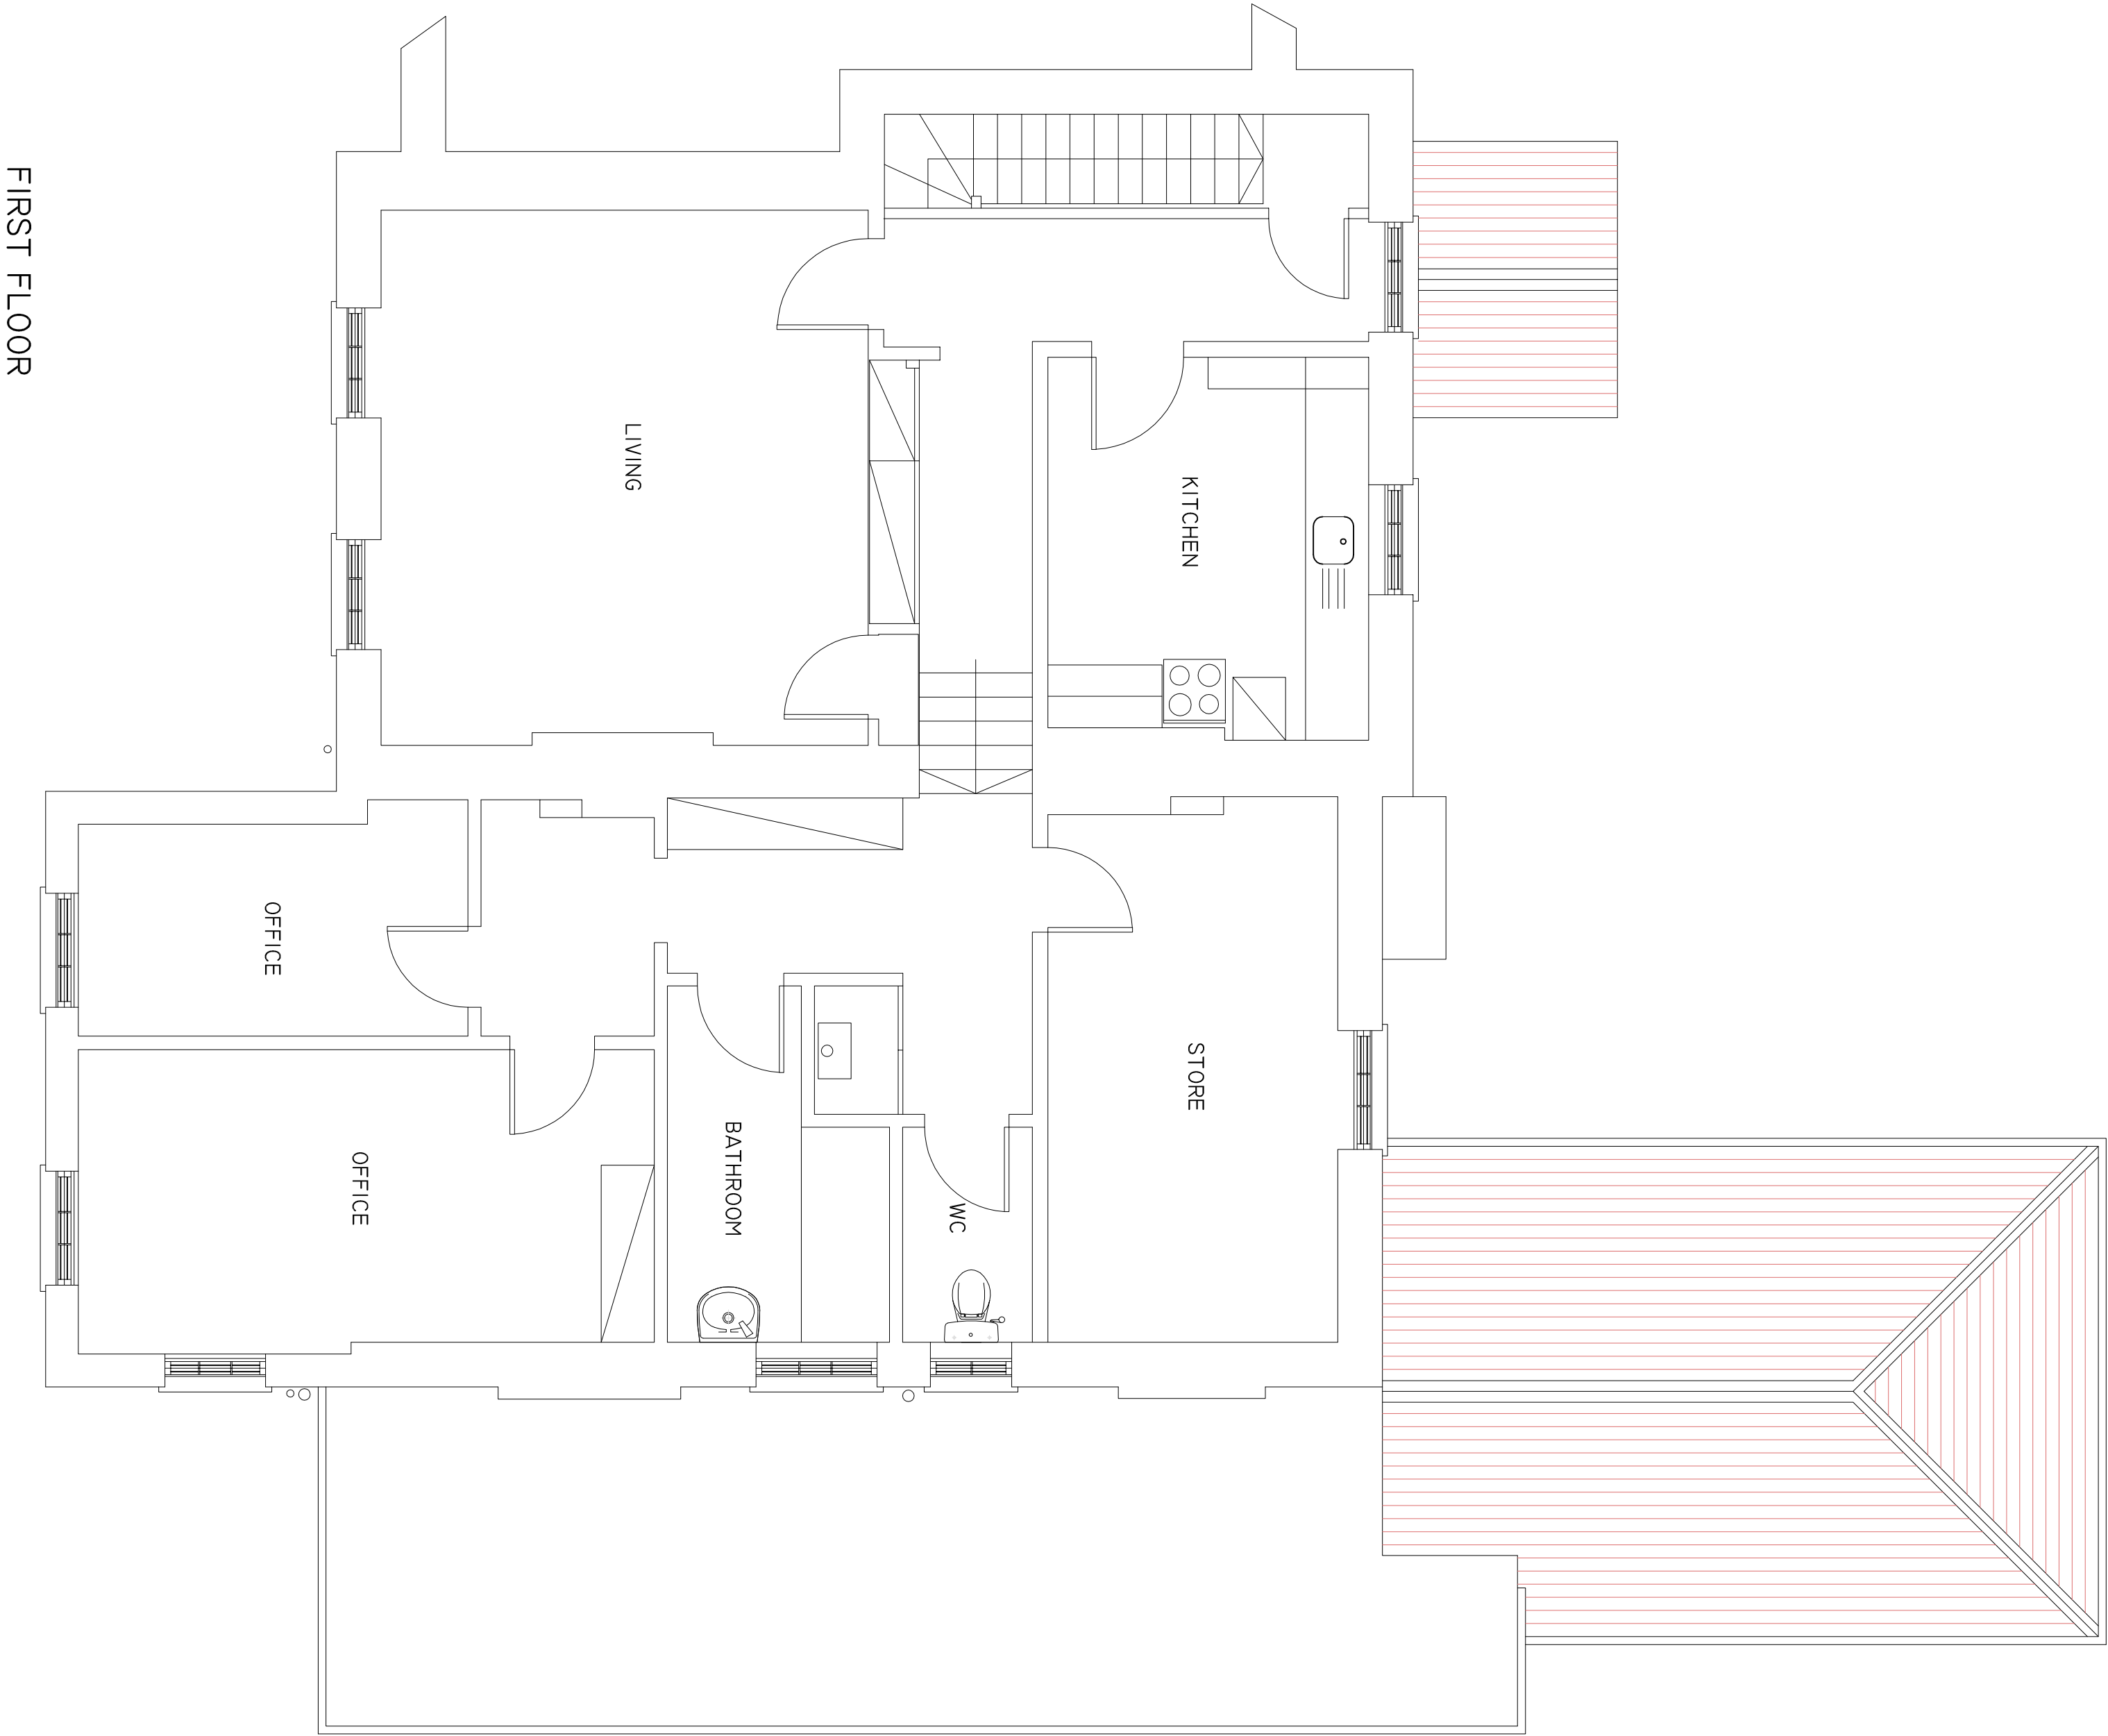