


**APPENDIX ONE:
DRAWING SHOWING EXTERNAL EXTRACT AND VENTILATION EQUIPMENT PROPOSED**

Extraction Canopy Notes:

Stainless Steel kitchen canopy with baffle. External 350 dia ductwork with in line Axial Fan. Fan Duty 1.3m³/sec @ 150pa - fan dba 52 @ 3m
Silencer intertion loss 12dba
Velocity Cap @ 15m/s

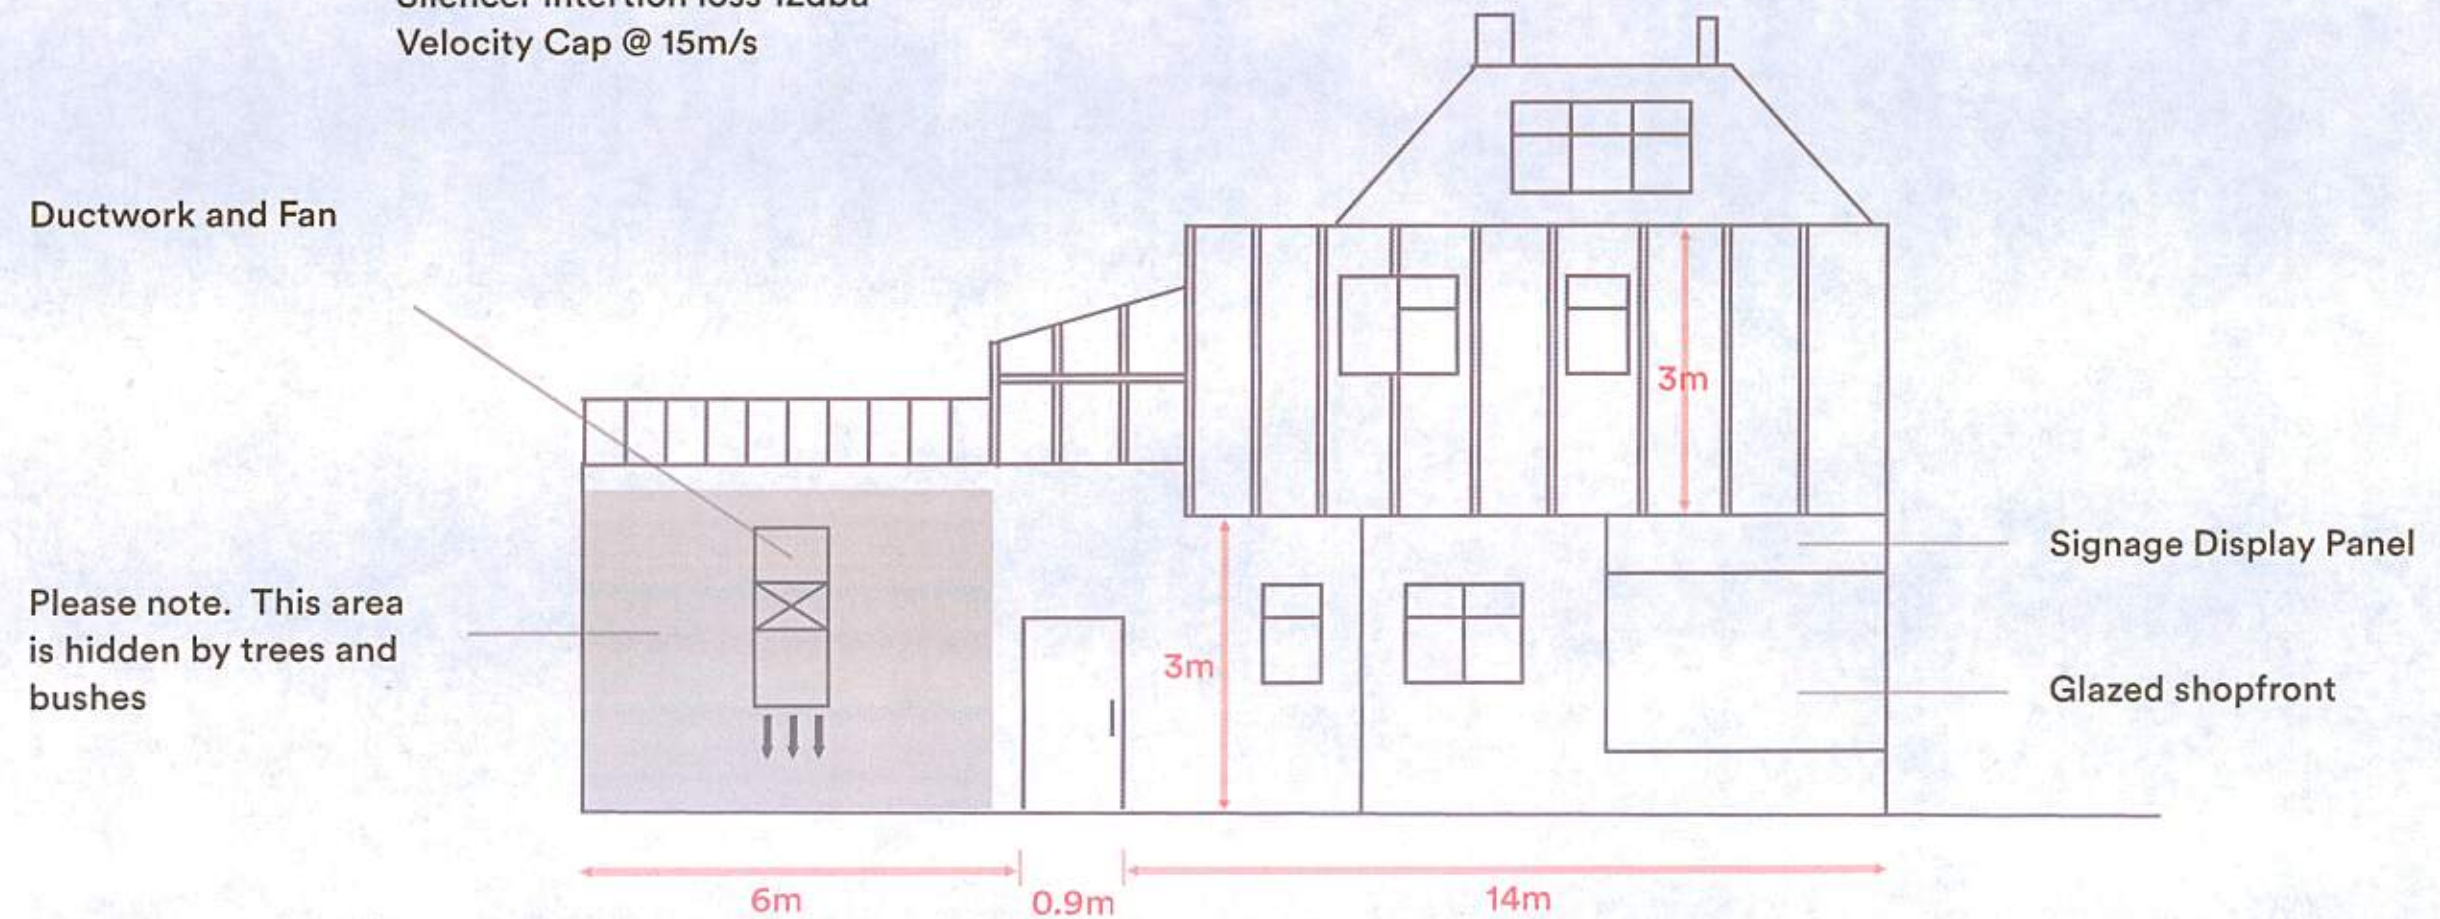

North Elevation: Side View of 51 Sea Lane

N.T.S