
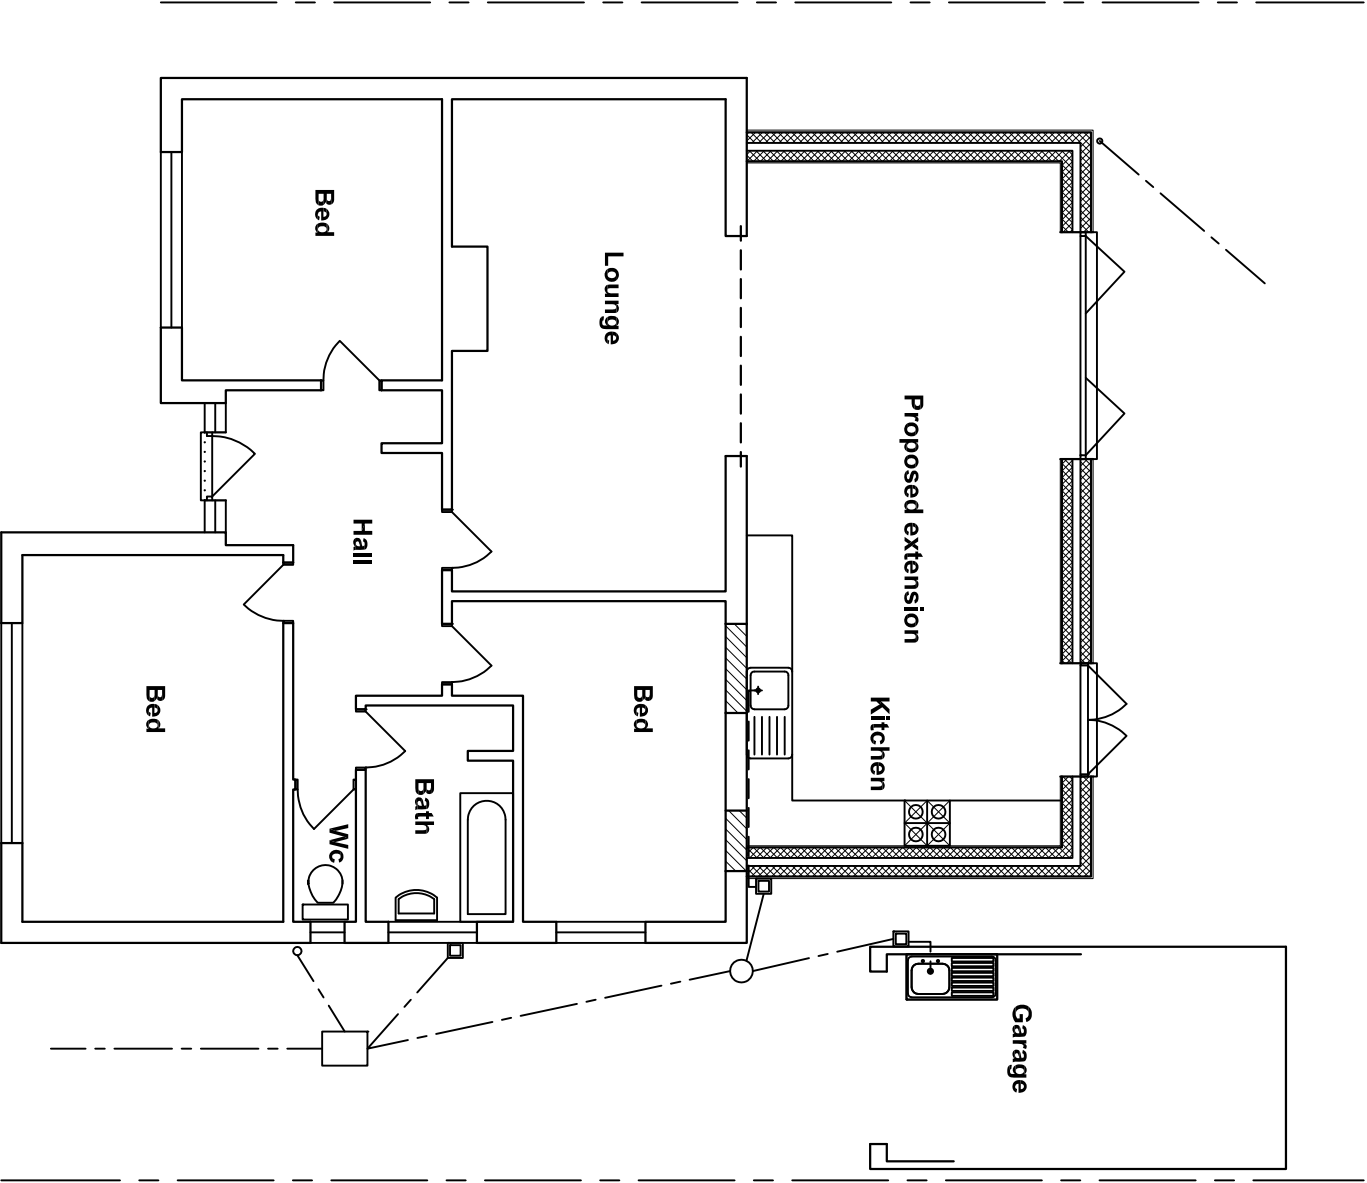


Proposed finishes:
Roof; 3 layer built up felt finished mineral chippings
Walls; face brick plinth and trow coloured render
Fenestration; white uPVC to match existing style
Fascias, soffites, gutters etc all to match existing

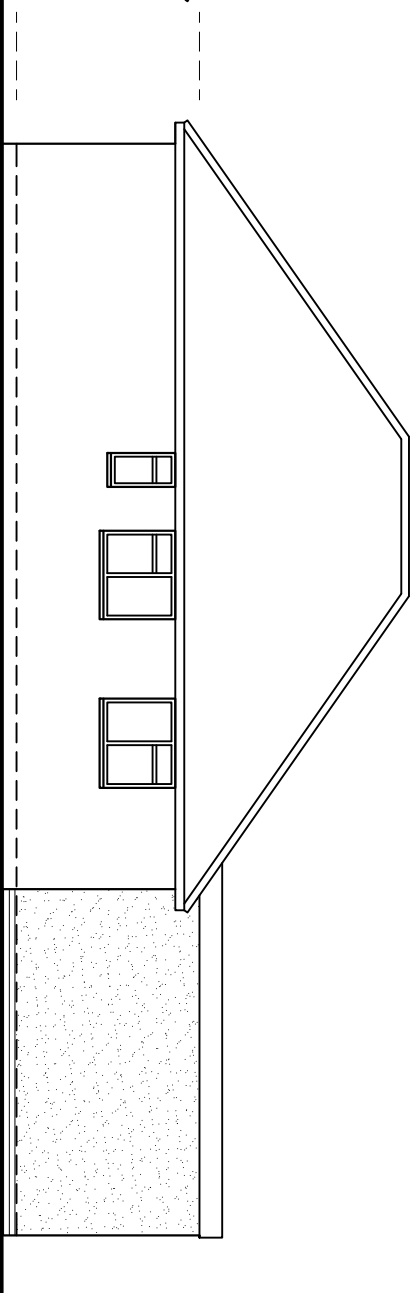

Amendments: –

<i>Bryceson Shaw Associates</i> <i>Surveyors and Designers</i>	
2 Wellesley Court, Fitzalan Road, Littlehampton, West Sussex BN17 5JW Tel. & Fax 01903 734381 Mobile: 07889 651301 E-mail: brycesonshaw@btinternet.com	
Project: Proposed rear extension: 19 Jervis Avenue, Rustington BN16 2AU	
Drawing: Proposed floor plan and elevations	
For: Mr. & Mrs. Jolley	
Drawn: PKS	Date: September 2009
Scales: 1:100	No: 939/01/02
To scale when printed on A3	