



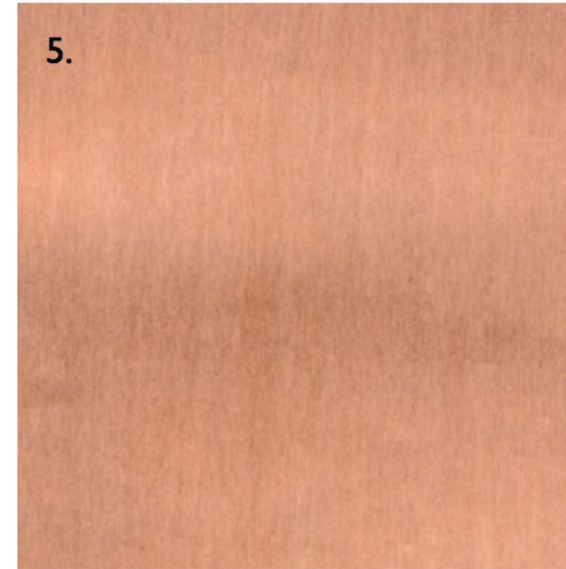

1. Selected Dark Brick, Freshfield Lane
2. Portland Limestone
3. First Quality Multi Brick, Mickelmersh
4. Natural Slate - Westmorland Green
5. Copper - Patina Copper Tecu Classic sheet and coil, KME

- ❶ The contractor is responsible for checking dimensions, tolerances and references. Any discrepancy to be verified with the Architect before proceeding with the works.
- ❷ Where an item is covered by drawings to different scales the larger scale drawing is to be worked to.
- ❸ Do not scale drawing. Figured dimensions to be worked to in all cases. If in doubt ask!
- ❹ This drawing to be read in conjunction with the following:

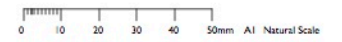

revisions

rev.	date	revision/author/checker
------	------	-------------------------

project title

Convalescent Home
Rustington

drawing no.

222-A-x-D-01

drawing title

Materials Palette

scale 1:20 @ A3

date January '18

purpose

Purpose

Phillips Tracey Architects

Unit 1, Times Court, Retreat Road, Richmond, Surrey, TW9 1AF

Tel: +44 (0)20 8948 7776

e: admin@philiptracey.com

web: www.philipstracey.com

RIBA 

Chartered Practice