

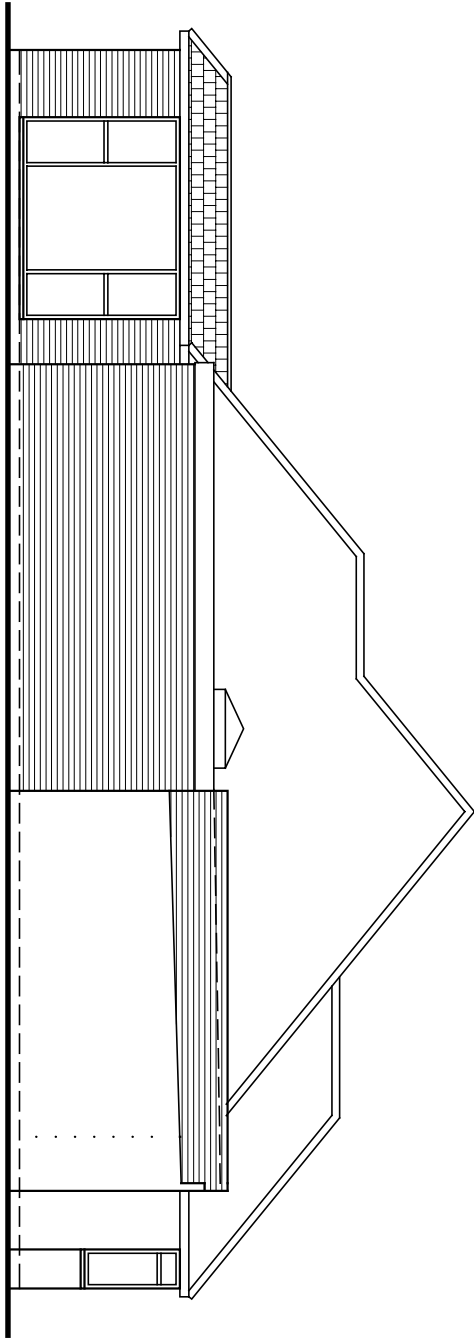



Side - North

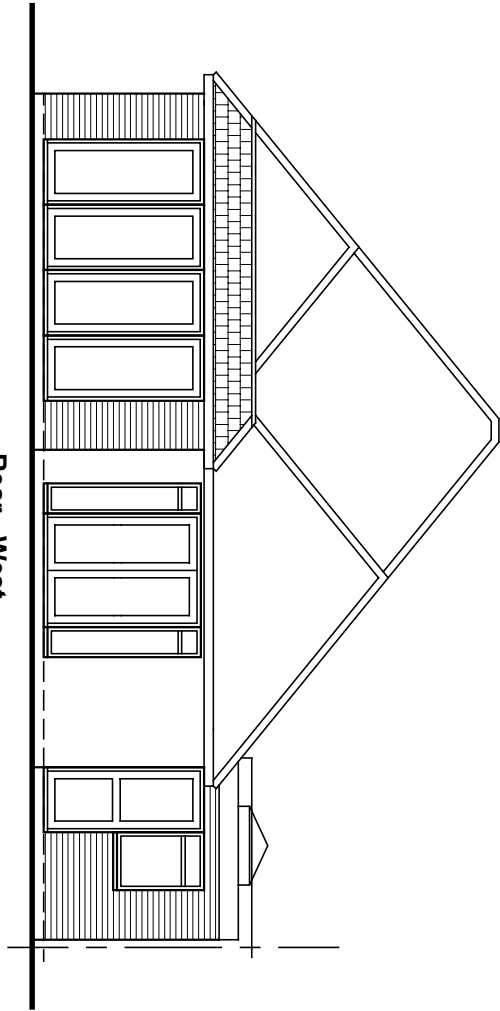


Side - South

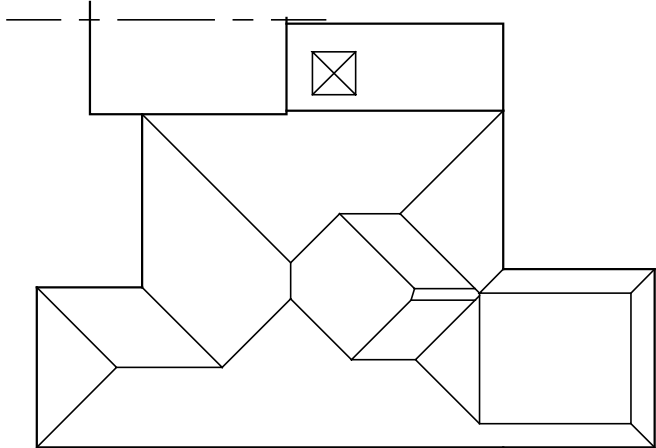

Rear - West

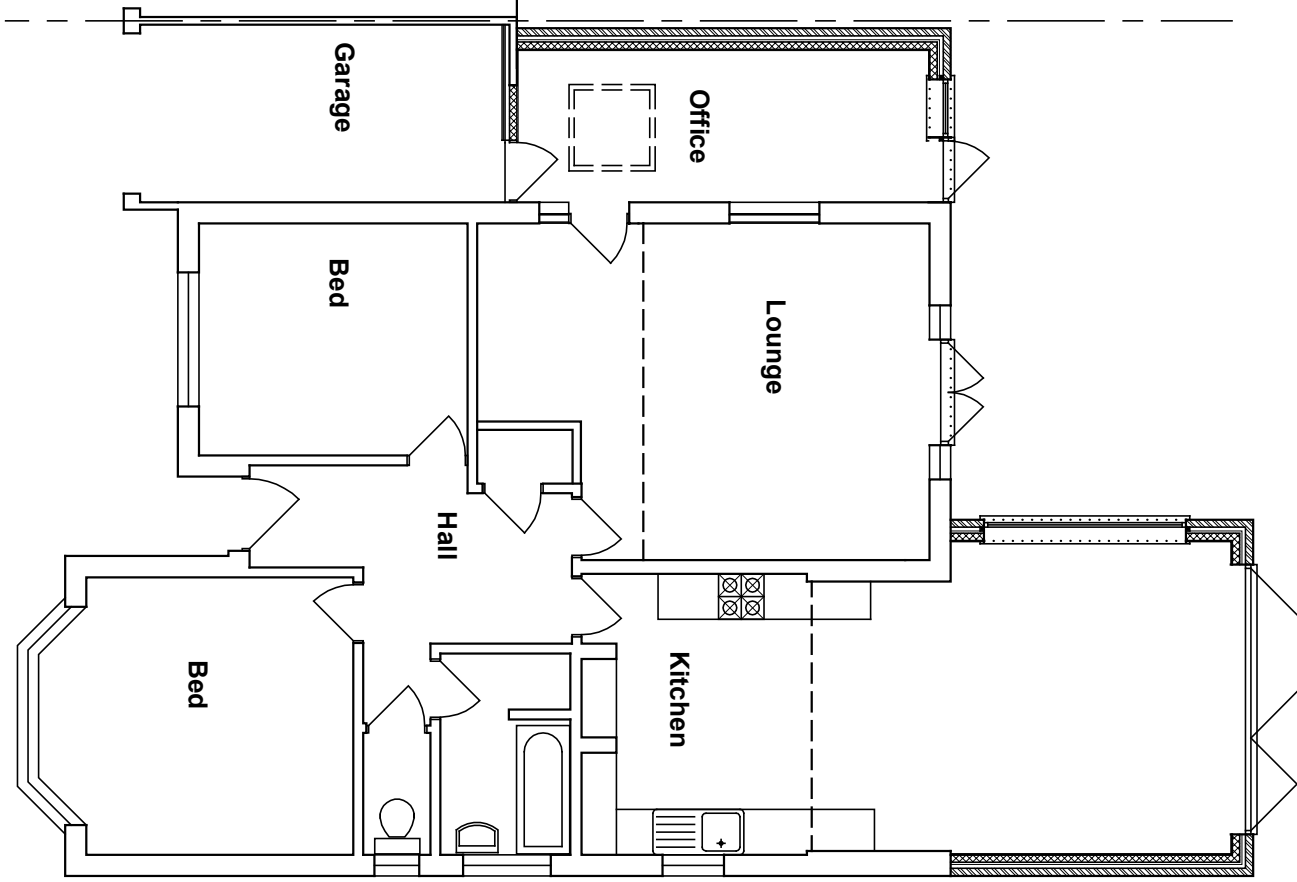

Amendments: –

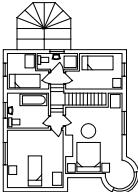BRYCESON SHAW ASSOCIATES	
Surveyors and Designers	
2 Wellesley Court, Fitzalan Road, Littlehampton, West Sussex BN17 5JW Tel. 01903 734381 Mobile: 07889 651301 E-mail: brycesonshaw@btinternet.com	
	
Project: Proposed extensions; 7 Evelyn Avenue, Rustington BN16 2EJ	
Drawing: Plans and elevations as proposed	
For: Mr. & Mrs. A. Mullen-Orriss	
Drawn: PKS	Date: January 2022
Scales: 1:100 1:200	No: 2917/01/02
To scale when printed on A3	