

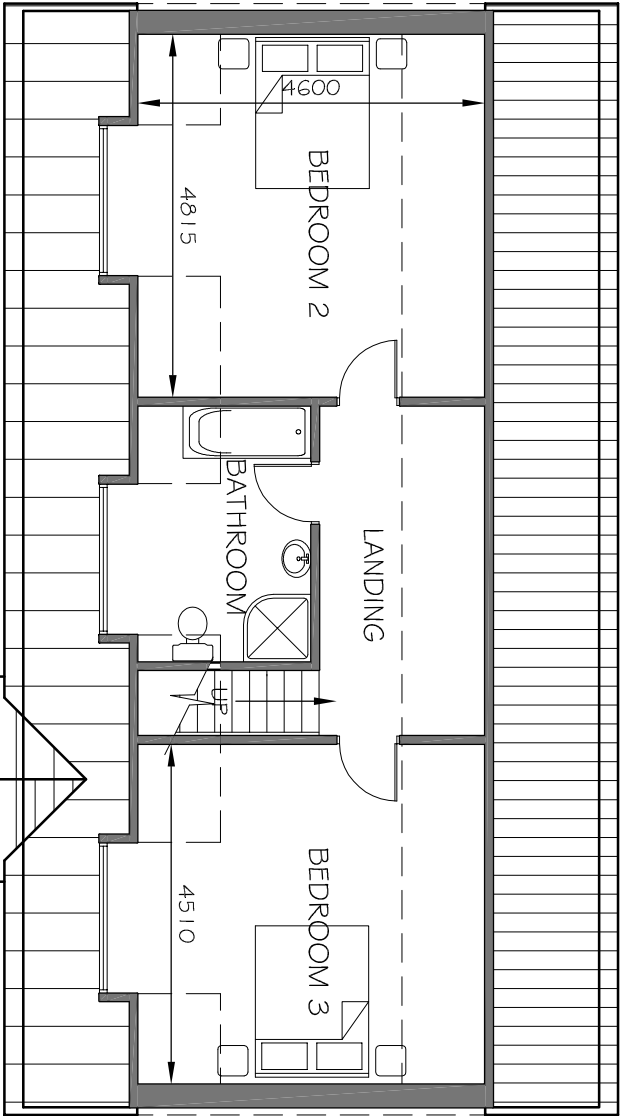



NOTES
WRITTEN DIMENSIONS TO BE TAKEN IN PREFERENCE TO SCALE, AND ARE TO BE CHECKED ON SITE PRIOR TO COMMENCING WORK. THIS DRAWING IS TO BE READ IN CONJUNCTION WITH ALL OTHER DOCUMENTS RELATING TO THIS PROJECT. ANY DISCREPANCIES ARE TO BE REFERRED IMMEDIATELY TO THE ARCHITECT. THIS DRAWING IS COPYRIGHT, AND SHOULD NOT BE USED OR REPRODUCED WITHOUT PERMISSION. IT IS THE CONTRACTOR'S RESPONSIBILITY TO ENSURE COMPLIANCE WITH THE BUILDING REGULATIONS.

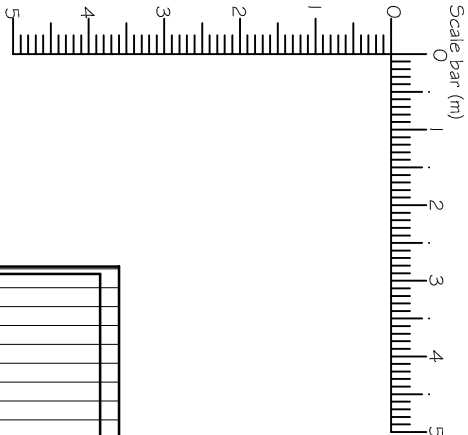

FIRST FLOOR PLAN

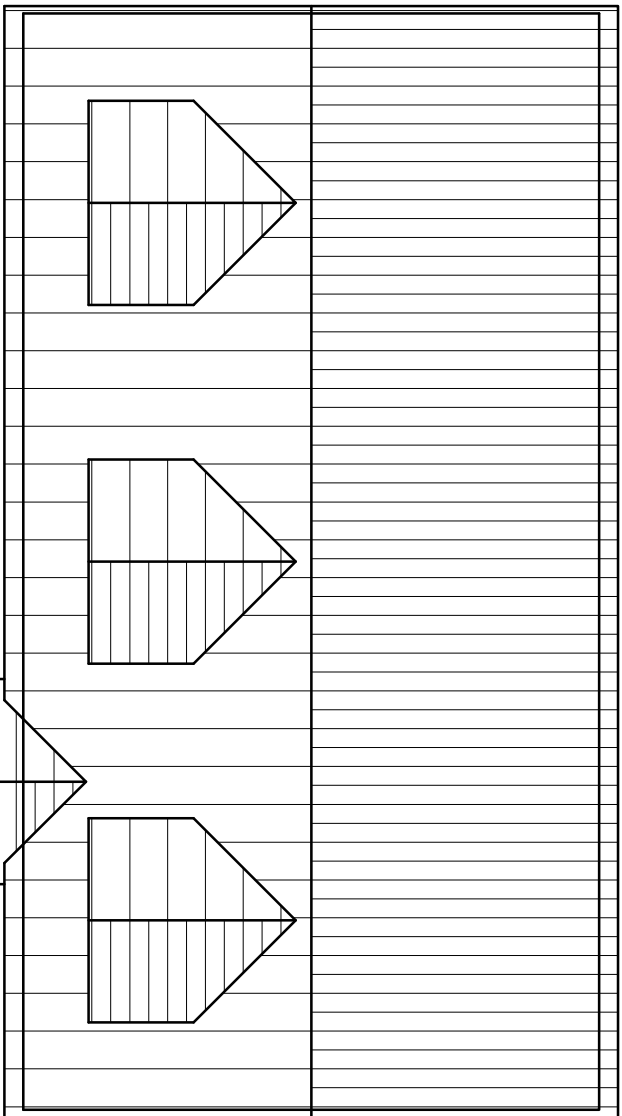

ROOF PLAN

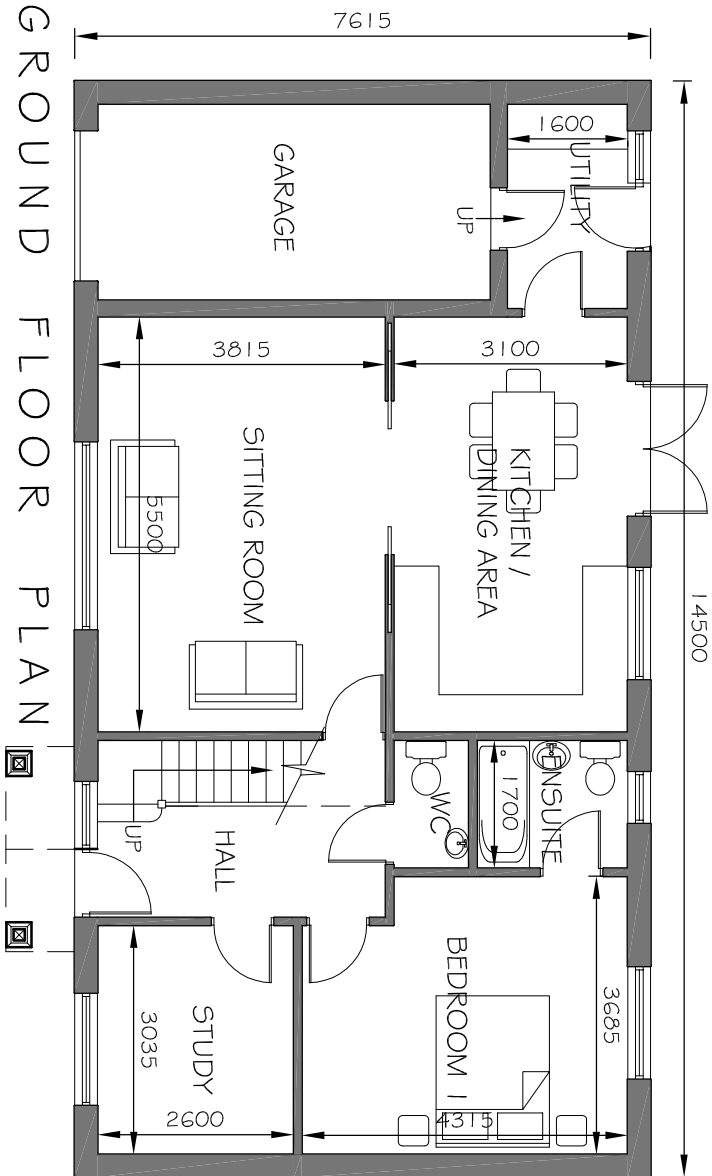

GROUND FLOOR PLAN

A	VARIOUS MINOR AMENDMENTS	03.05.12
REV	DESCRIPTION	DATE

PROJECT
SITE TO REAR OF 20#22 BROADMARK LANE
RUSTINGTON
WEST SUSSEX

DRAWING TITLE
PROPOSED FLOOR PLANS & ROOF PLAN

CLIENT

MR & MRS M WATSON

SCALE **DRAWN BY** **DATE**
1:100 @A3 PLB APR 12

DWG NO 266/07 **REV.** A

PHIL BROWN
(ARCHITECTURAL SERVICES) LTD
10 MANTLING ROAD
LITTLEHAMPTON
WEST SUSSEX BN17 7DG
TEL 01903 715177