



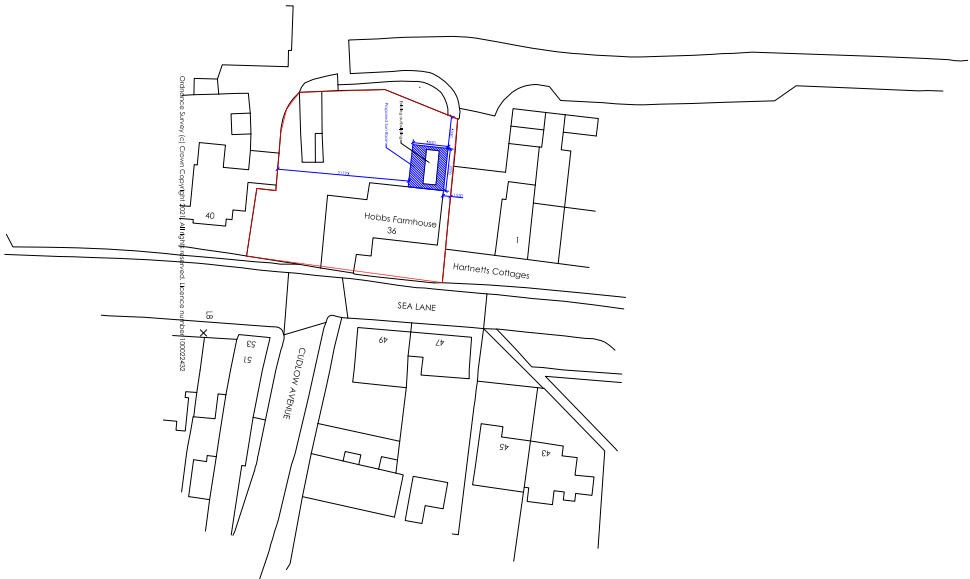

0.0M	12.5	25.0	37.5	50.0	62.5	75.0	87.5	100.0	112.50	125.0

 

	0.0M	12.5	25.0	37.5	50.0	62.5	75.0	87.5	100.0	112.5	125.0

55-57 SEA LANE, RUSTINGTON, WEST SUSSEX, BN16 2RQ Tel: 07486 03054

36 Sea Lane

BN16 2RE

Site and Location Plans

Drawing No.

sions:

aled from drawings.

s and materials to latest CP/BS.

ment.