




THIS DRAWING IS COPYRIGHT.
It must not be reproduced or disclosed to third parties without permission.
Do not scale from this drawing, or, interrogate and use electronic information. Use dimensioned information only.
Only information included in the registered issued drawing to be used.
Any discrepancies should be reported immediately.
This drawing is to be read in conjunction with all relevant consultants, specialist manufacturers drawings and specifications.
Any surveyed information incorporated within this drawing cannot be guaranteed as accurate unless confirmed by fixed dimension.
All dimensions are in millimetres unless noted otherwise.

New Blue 830mm high fascia with white brandmark
integral trough illuminated

New Blue 500mm high projecting sign
with white brandmark internally illuminated

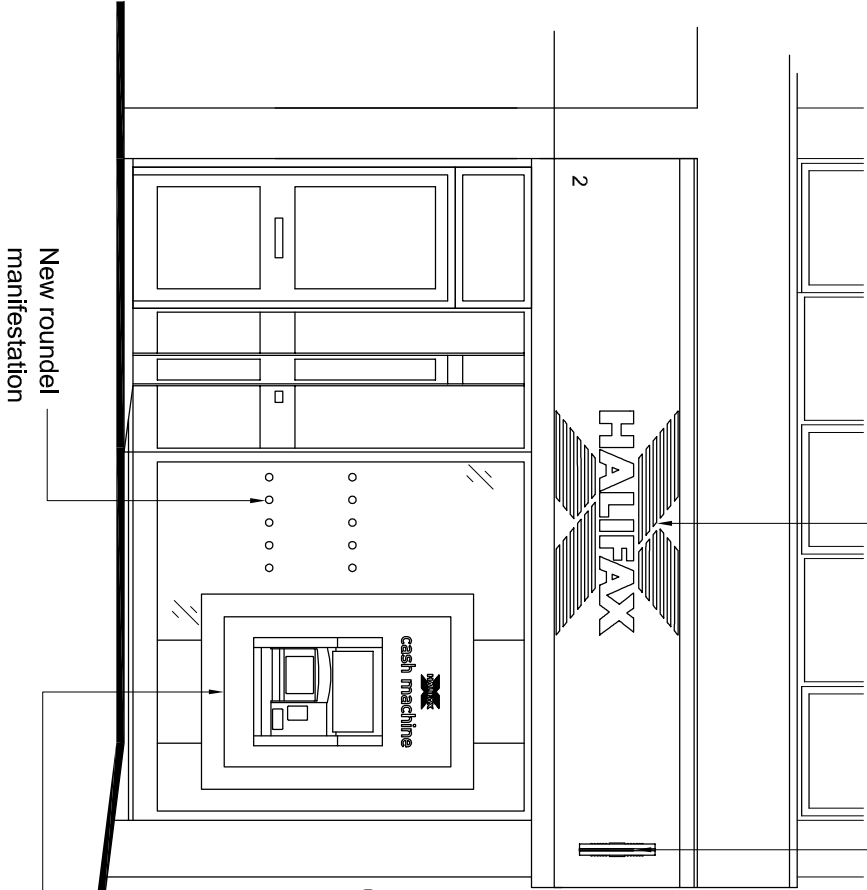

PROPOSED FRONT ELEVATION

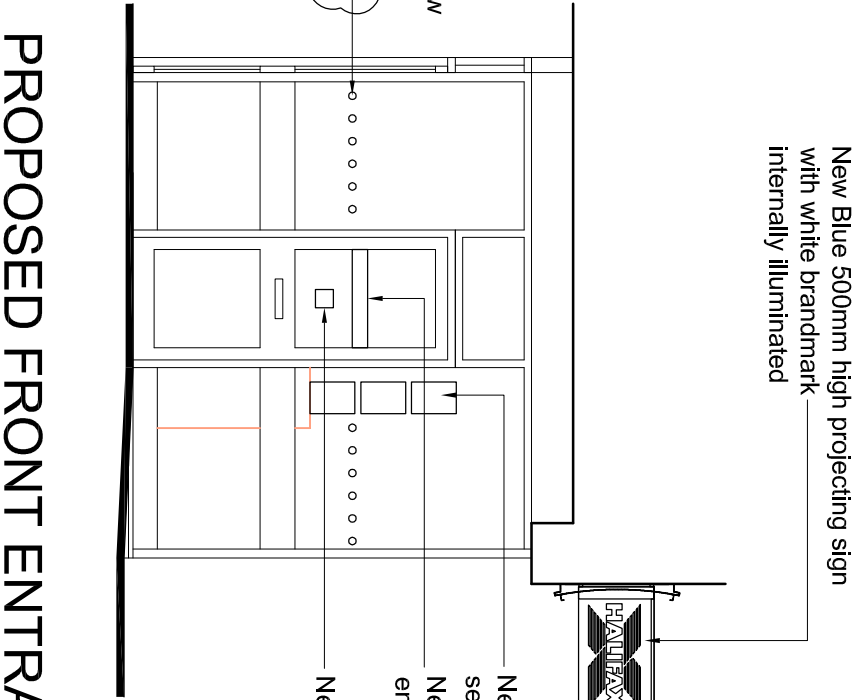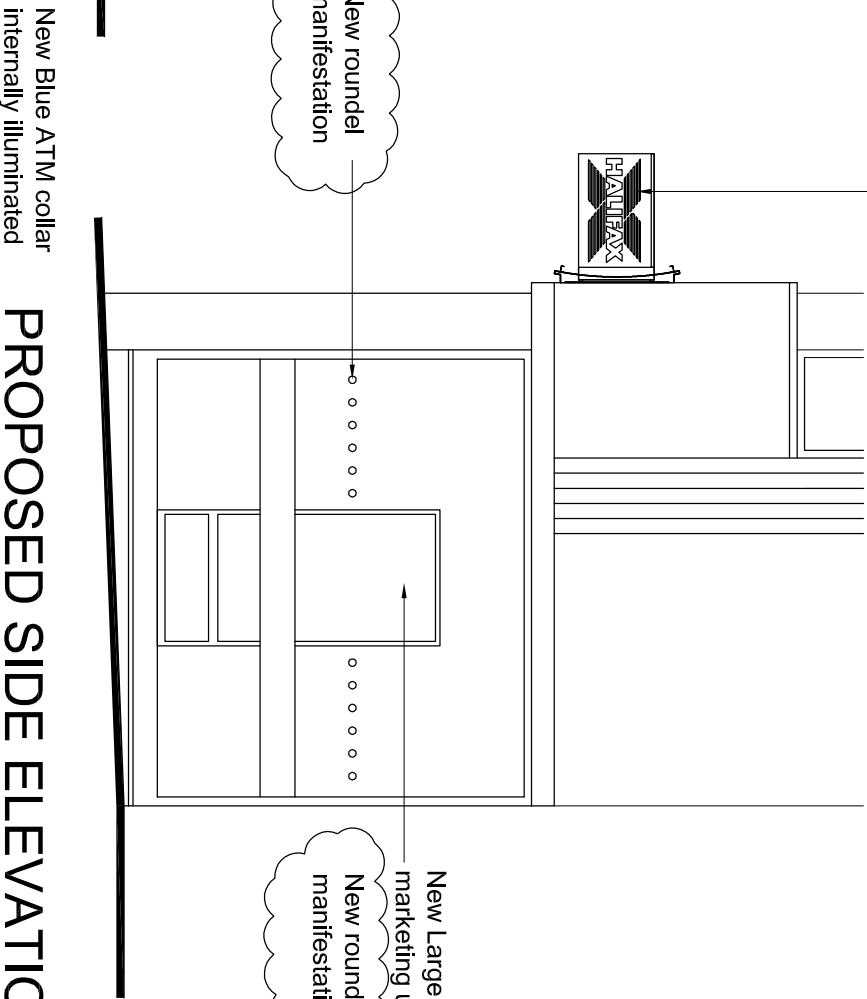

PROPOSED FRONT ENTRANCE DOOR ELEVATION

REV	DATE	DESCRIPTION	INITIAL	CHECKED
A	04/10/12	Roundels added to side & door entrance elevations	ID	SS
-	27/09/12	colours indicated	ID	SS
-	27/09/12	First Issue	ID	SS



- Cardiff
 - Loughborough
 - Aberystwyth
 - Newcastle
 - Bradford
 - Newtown
- t : 029 2034 2668
f : 029 2038 4683
w w w . b 3 . c o . u k

HALIFAX BRANCH IMPROVEMENT SCHEME
2 Ash Lane
Rusington BN16 3DT

Proposed Elevations

50961646/AR01/EL/A3/1101 A

SCALE



Drawn ID Checked SS 1:50 @ A3 27/09/12