



PROPOSED ELEVATIONS 1:100@ A3

0 1 2 3 4 5m


metres

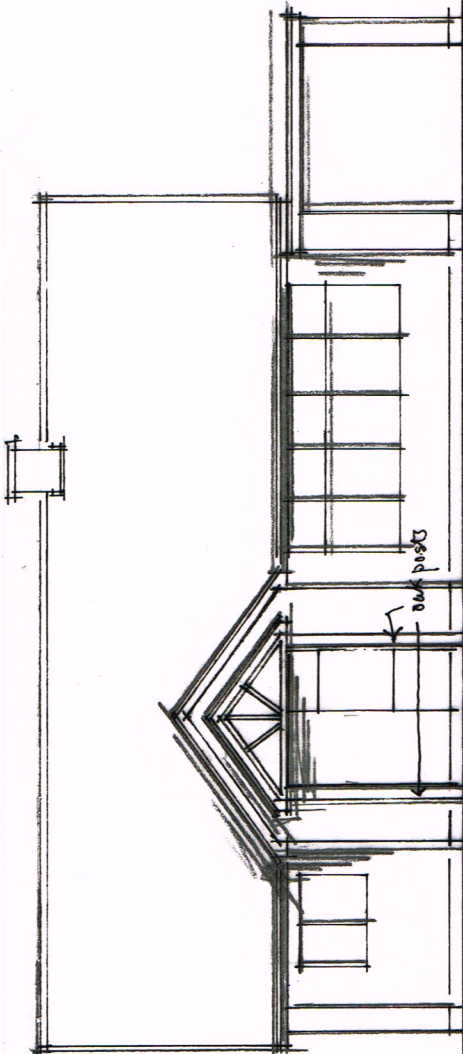


FRONT (s)

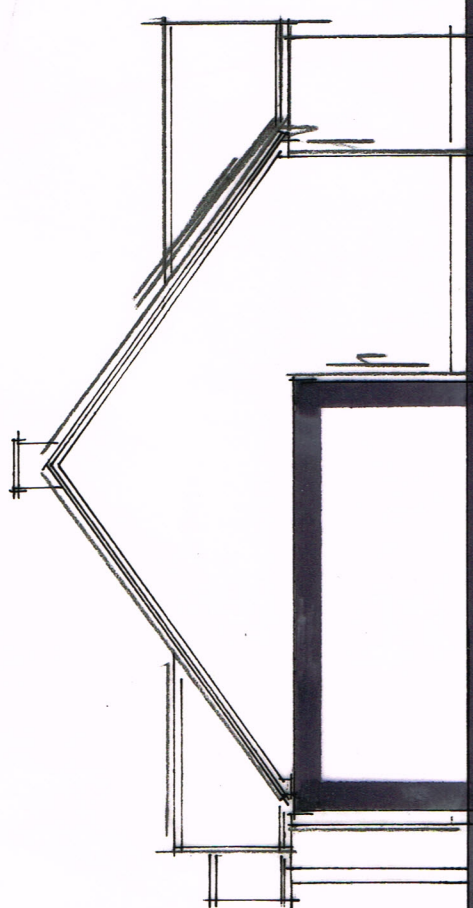


SIDE (e)

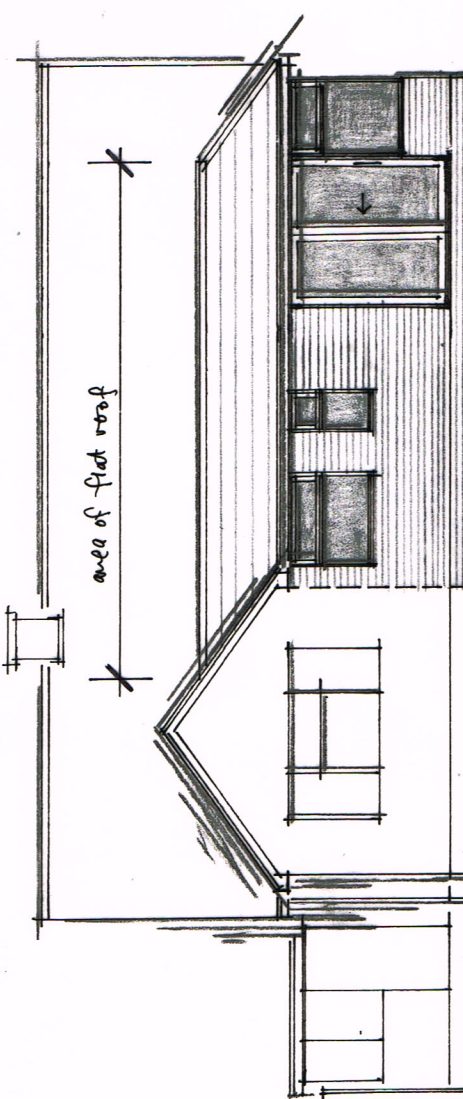

REAR (n)

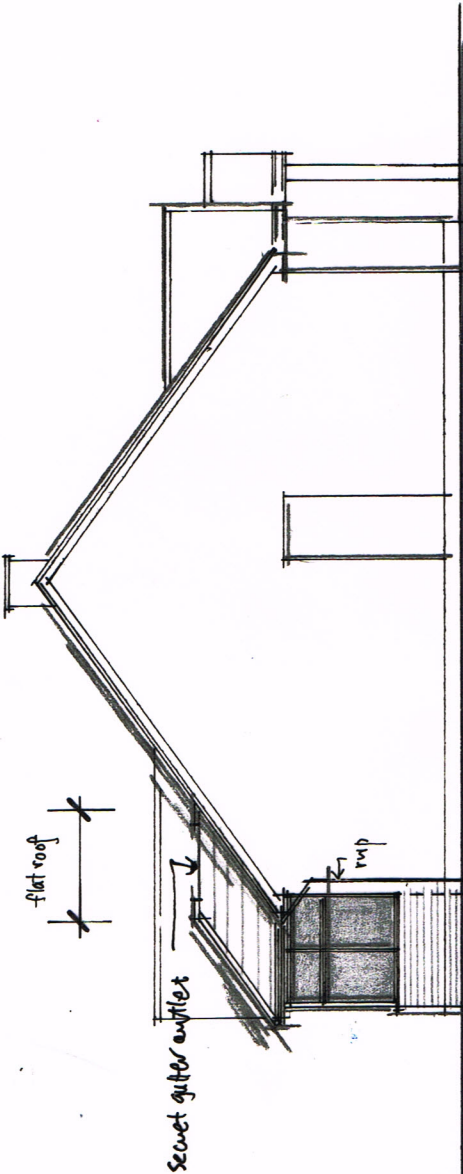

SIDE (w)

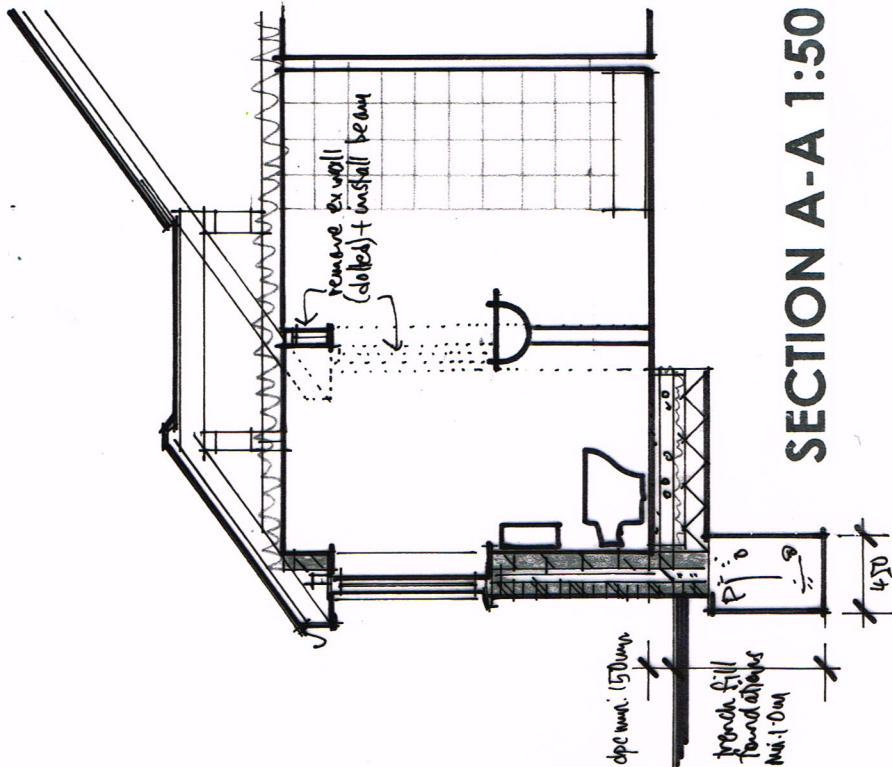

SECTION A-A 1:50

Figured dimensions to take precedence over scaled dimensions. The contractor is to verify all dimensions on site before commencing any works. Any discrepancies whatsoever to be brought to the attention of the client immediately.

The copyright of this drawing is reserved and the drawing must not be disclosed without authority.

Project	32 HAWKE CLOSE, RUSTINGTON		
	Proposed single storey rear extension		
Client	Mr & Mrs Bridger		
Drawing no.	RT/HC/04		
Scale	AS SHOWN	Date	Sept 2020
Drawn By	WG		

WAYNE GANDER MCIAT
Chartered Architectural Technologist
98 Durrington Lane
WORTHING
West Sussex
BN13 2RQ
Tel/Fax 01903 694817
Email - waynegander08@gmail.com