


BLOCK PLAN 1/500

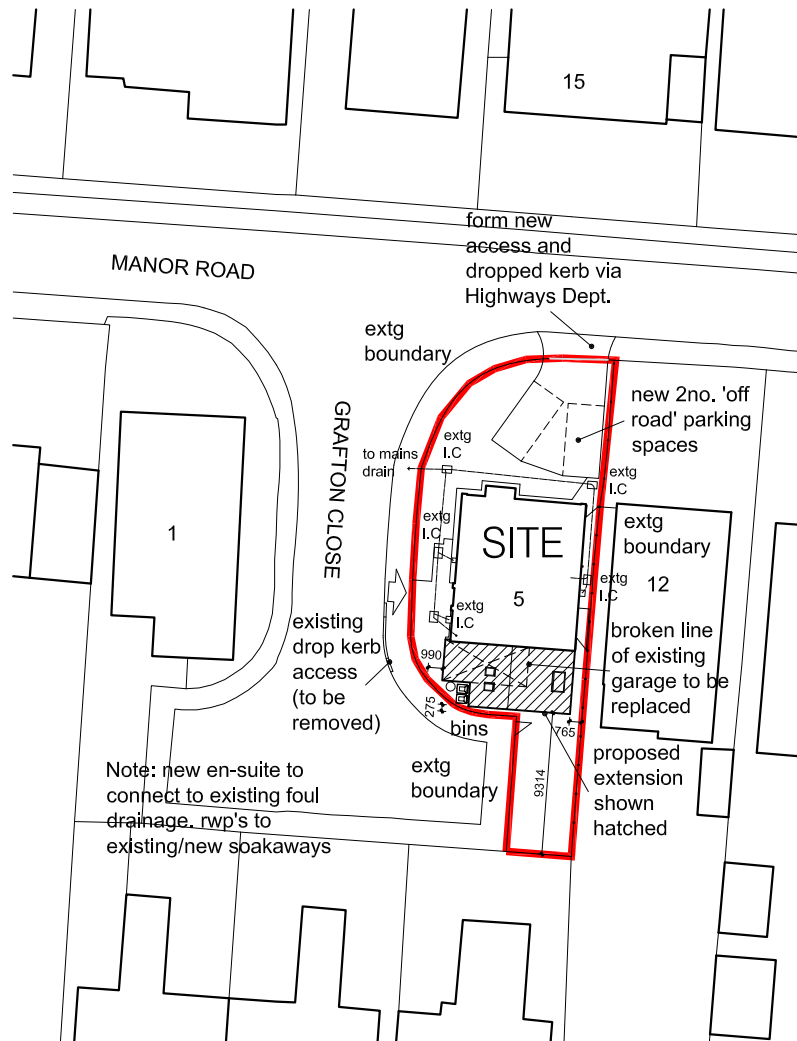

LINEAR SCALE 1:500