

JERVIS AVENUE

GRASS VERGE

PAVEMENT

(A)

(C)

(B)

5480

PATH


FLOWER BED

SITTING ROOM

KITCHEN

GARAGE

SIDE PASSAGE

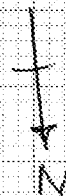

DIMENSIONS IN MM