


PLAY

2.4 m FROM KERB TO CENTRE OF DRIVE ACCESS

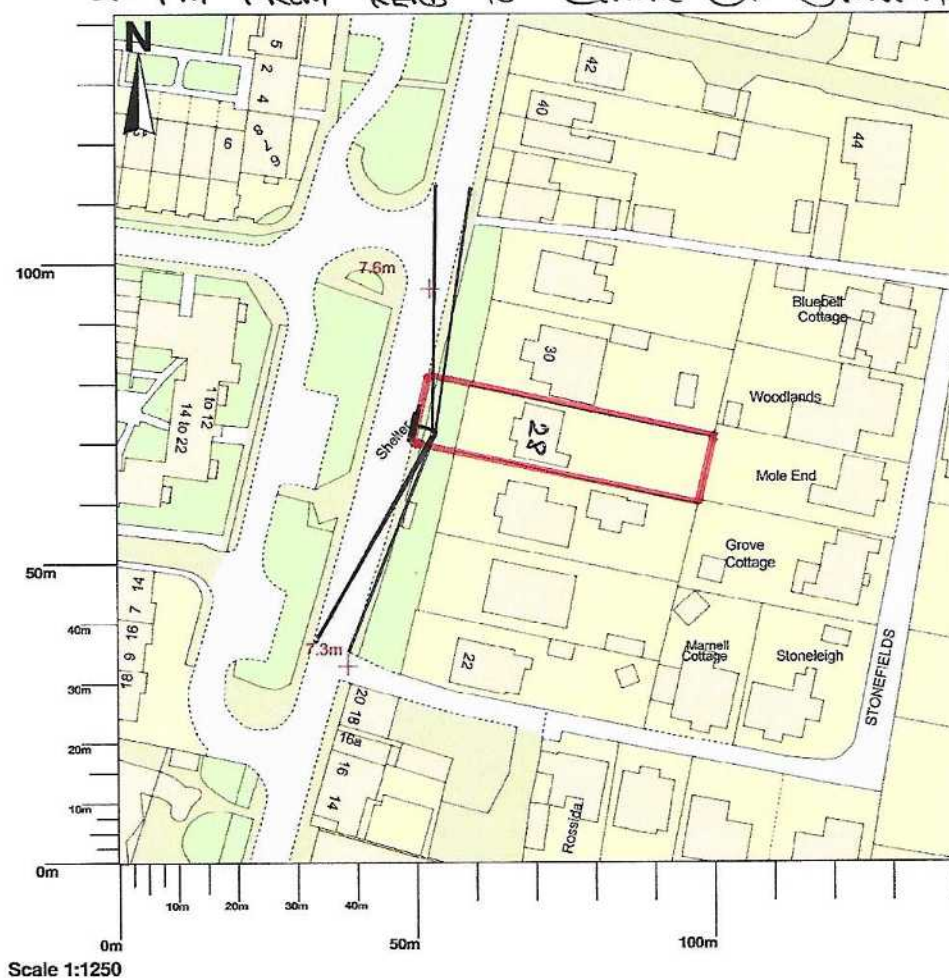

PAVEMENT 1.5 m wide

Map area bounded by: 505409,102312 505551,102454. Produced on 03 February 2021 from the OS National Geographic Database. Reproduction in whole or part is prohibited without the prior permission of Ordnance Survey. © Crown copyright 2021. Supplied by UKPlanningMaps.com a licensed OS partner (100054135). Unique plan reference: p2cuk/568908/770823