




PROPOSED FRONT ELEVATION
1:50

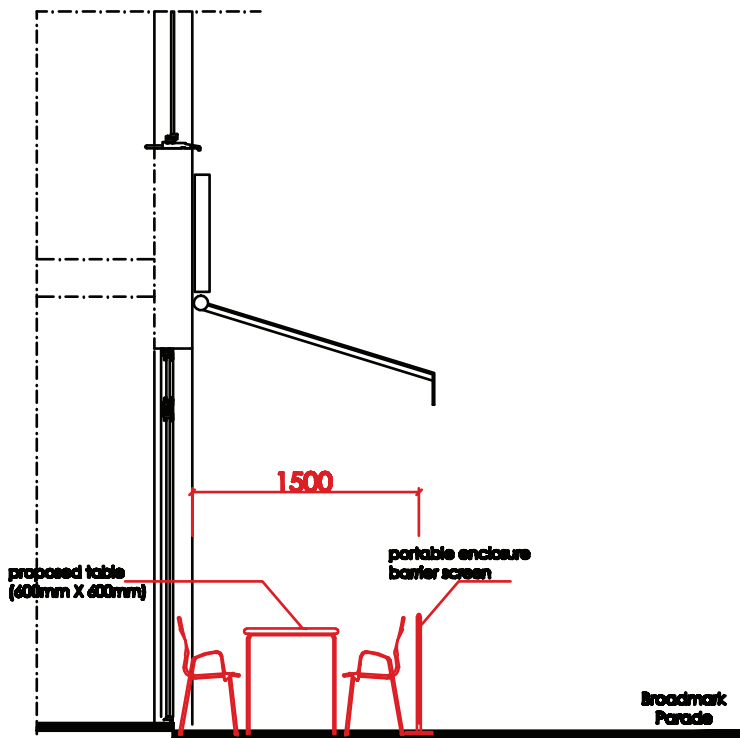

PROPOSED SIDE ELEVATION
1:50



PROPOSED FRONT ELEVATION
(with portable enclosure screen)
1:50

ZED LTD

Consulting
Building

Architecture
Party Wall

Engineers
Surveyors

banu_oksuz@yahoo.co.uk

Project: 8 BROADMARK PARADE
BROADMARK LANE,
RUSTINGTON, WEST SUSSEX
BN16 2NE

Title: PROPOSED ELEVATIONS

Scale:

1:50 @ A3

Drawing No:

1117\02

Date:

NOV 2011

Rev: