


PLAN C

General Layout of Whole House

NTS



Ground Floor

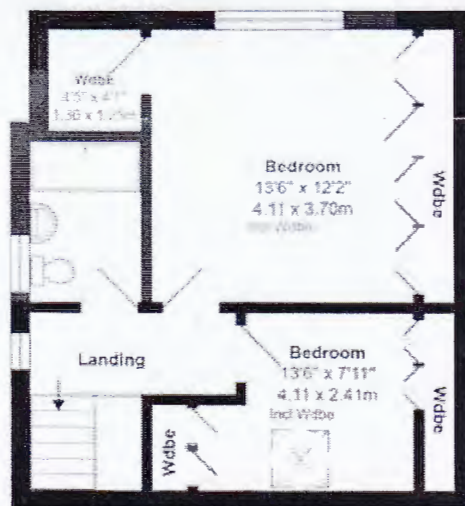

First Floor

Total Area: 1312 ft² ... 121.9 m² (Includes Garage)

Whilst every attempt has been made to ensure the accuracy of the floor plan contained here, measurements are approximate and no responsibility is taken for error, omission or mis-statement.

This plan is for illustrative purposes only and should be used as such by any prospective purchaser.

Created by Jim 2025

See 1:100 Detail Plan
Showing Proposed New
Front Door
(PLAN D)

