


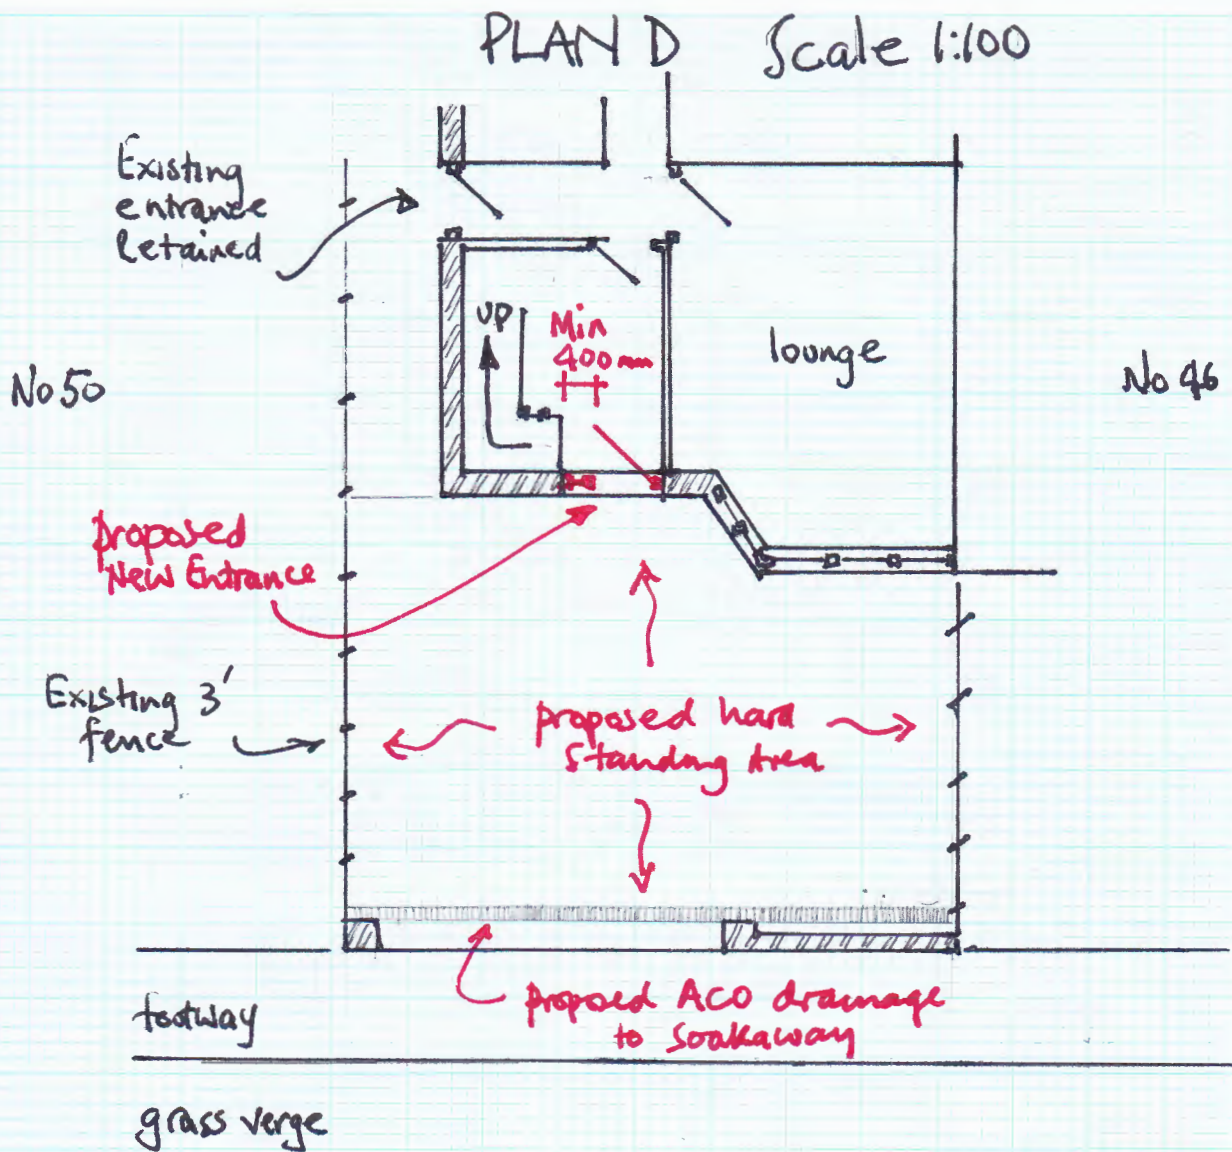

Hardstanding

200 Type 1
50 Sharp Sand
Tegular blocks
Border edging blocks
ACO Drainage channel
to soakaway

