


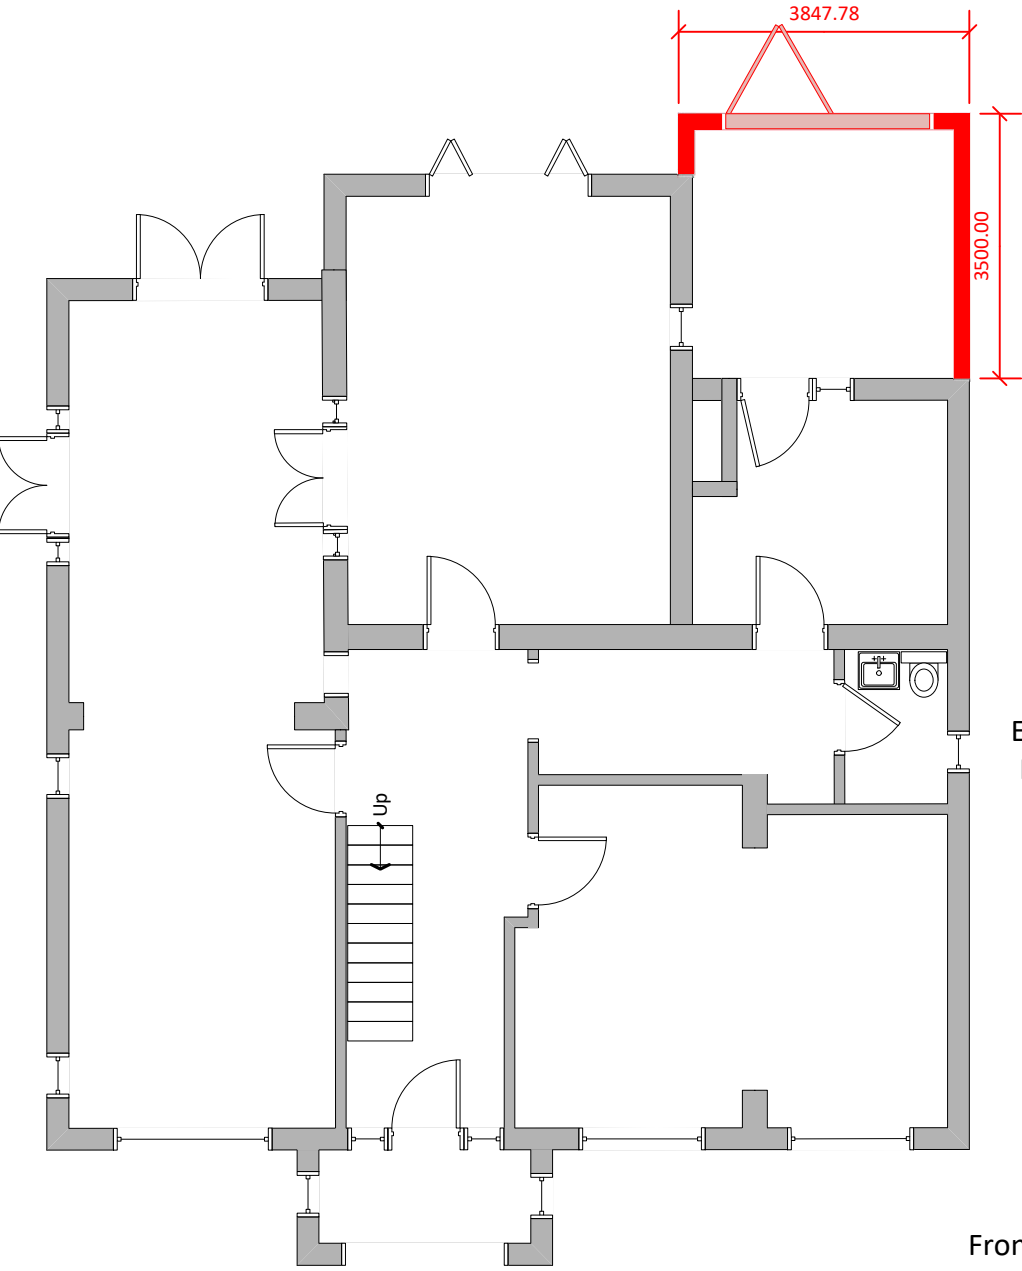


Proposed
Extension
In Red

Existing Floor
Plan in Grey

Ground Floor

Front of property
Scale 1 : 100 at A4

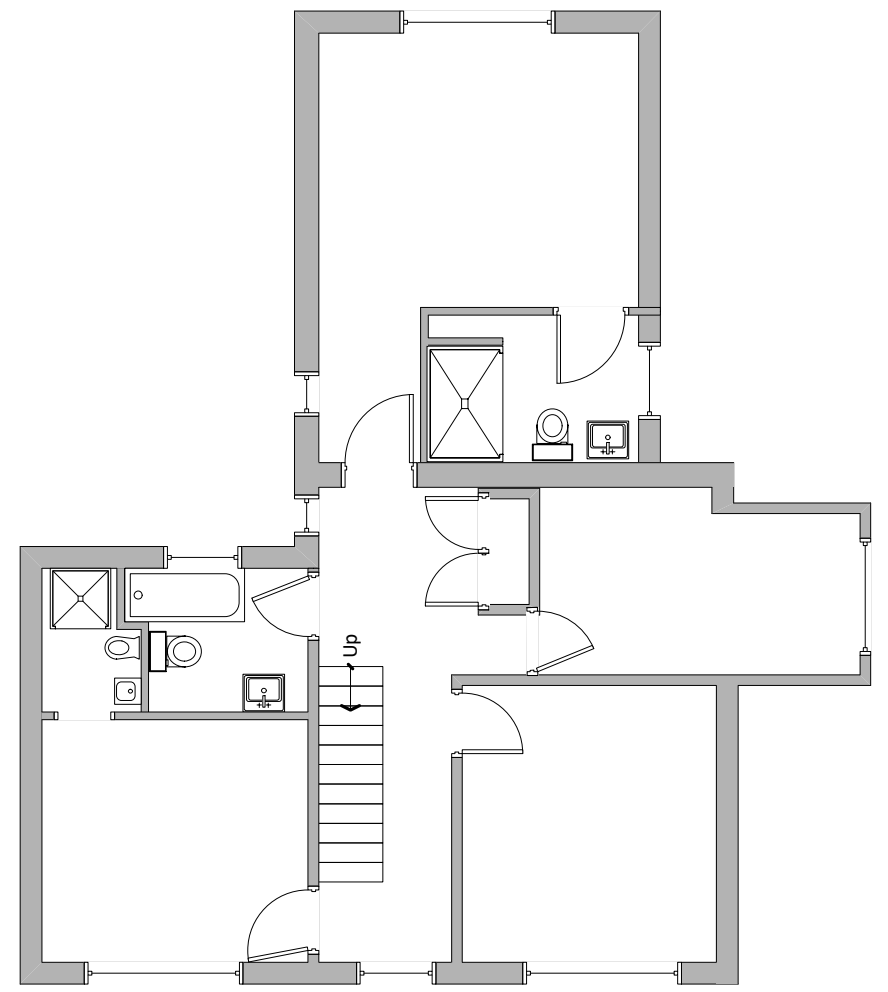

First Floor

**Brambles, Hurst Road
BN16 3AP**