
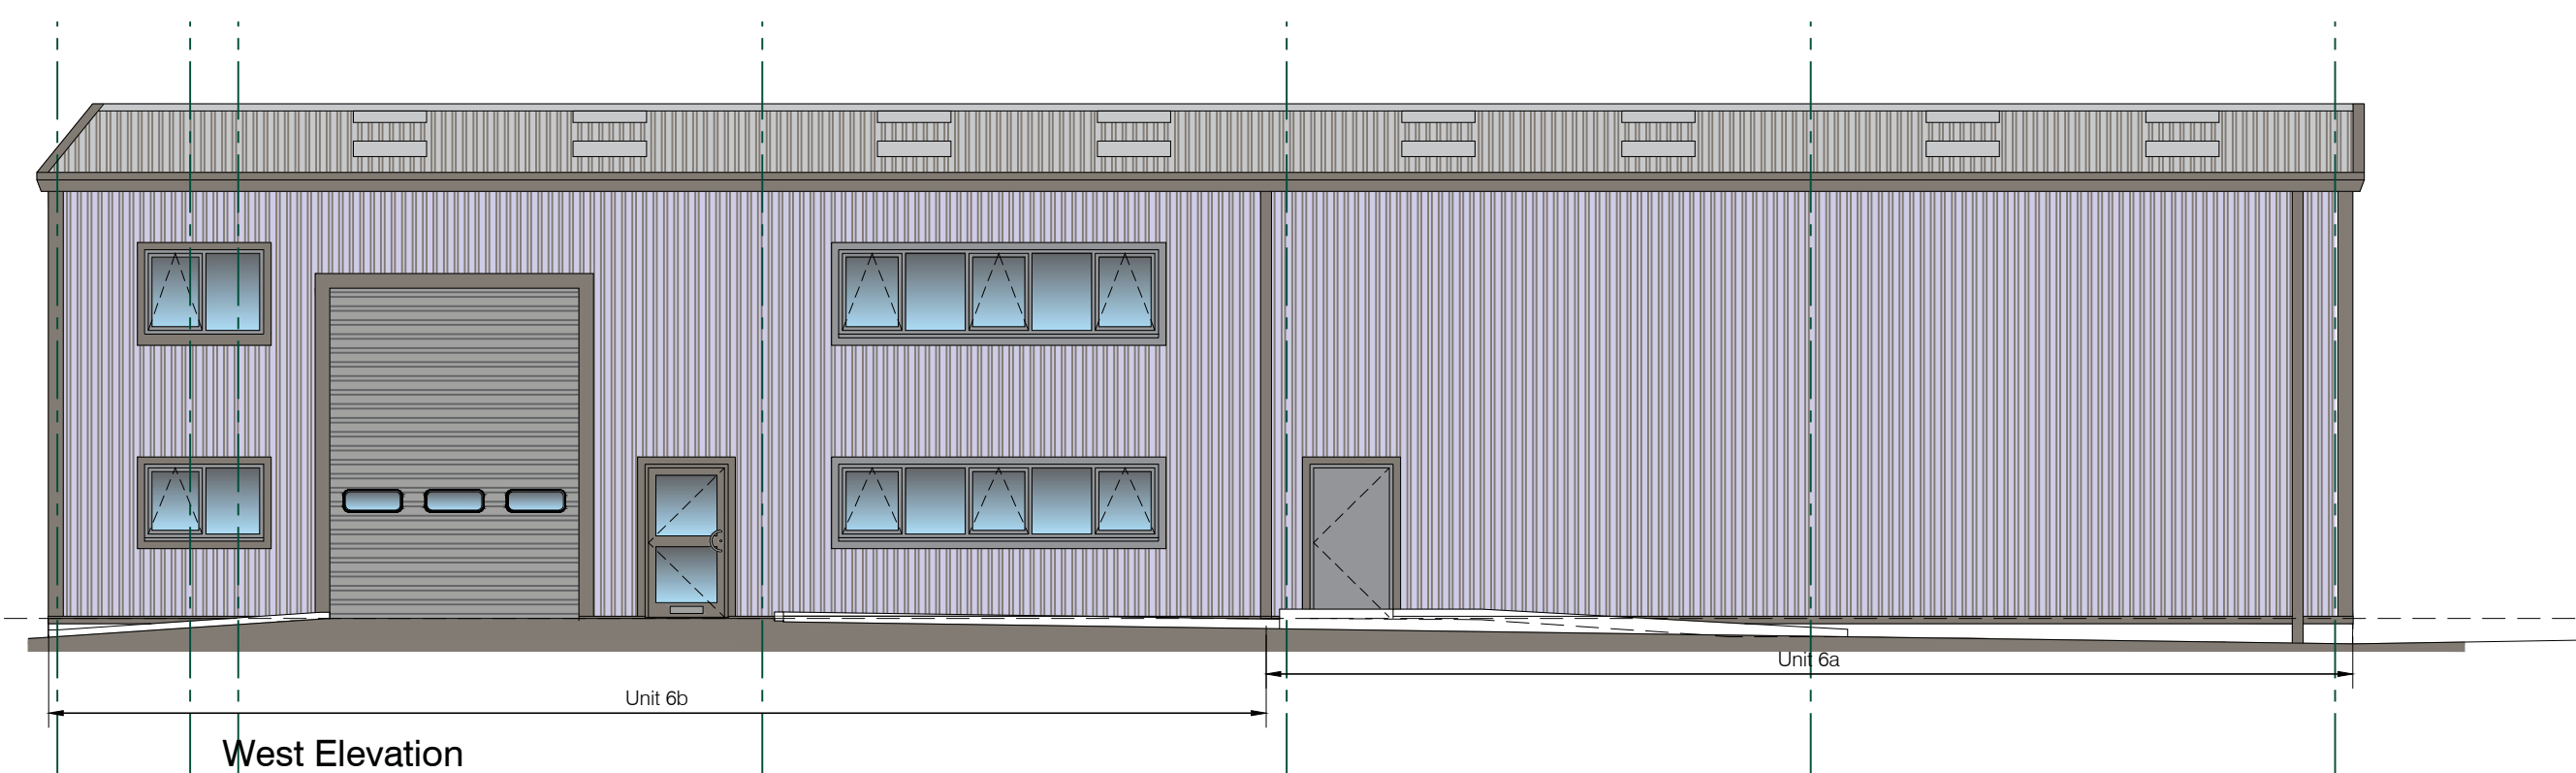


Cross Section Units 6a & 6b

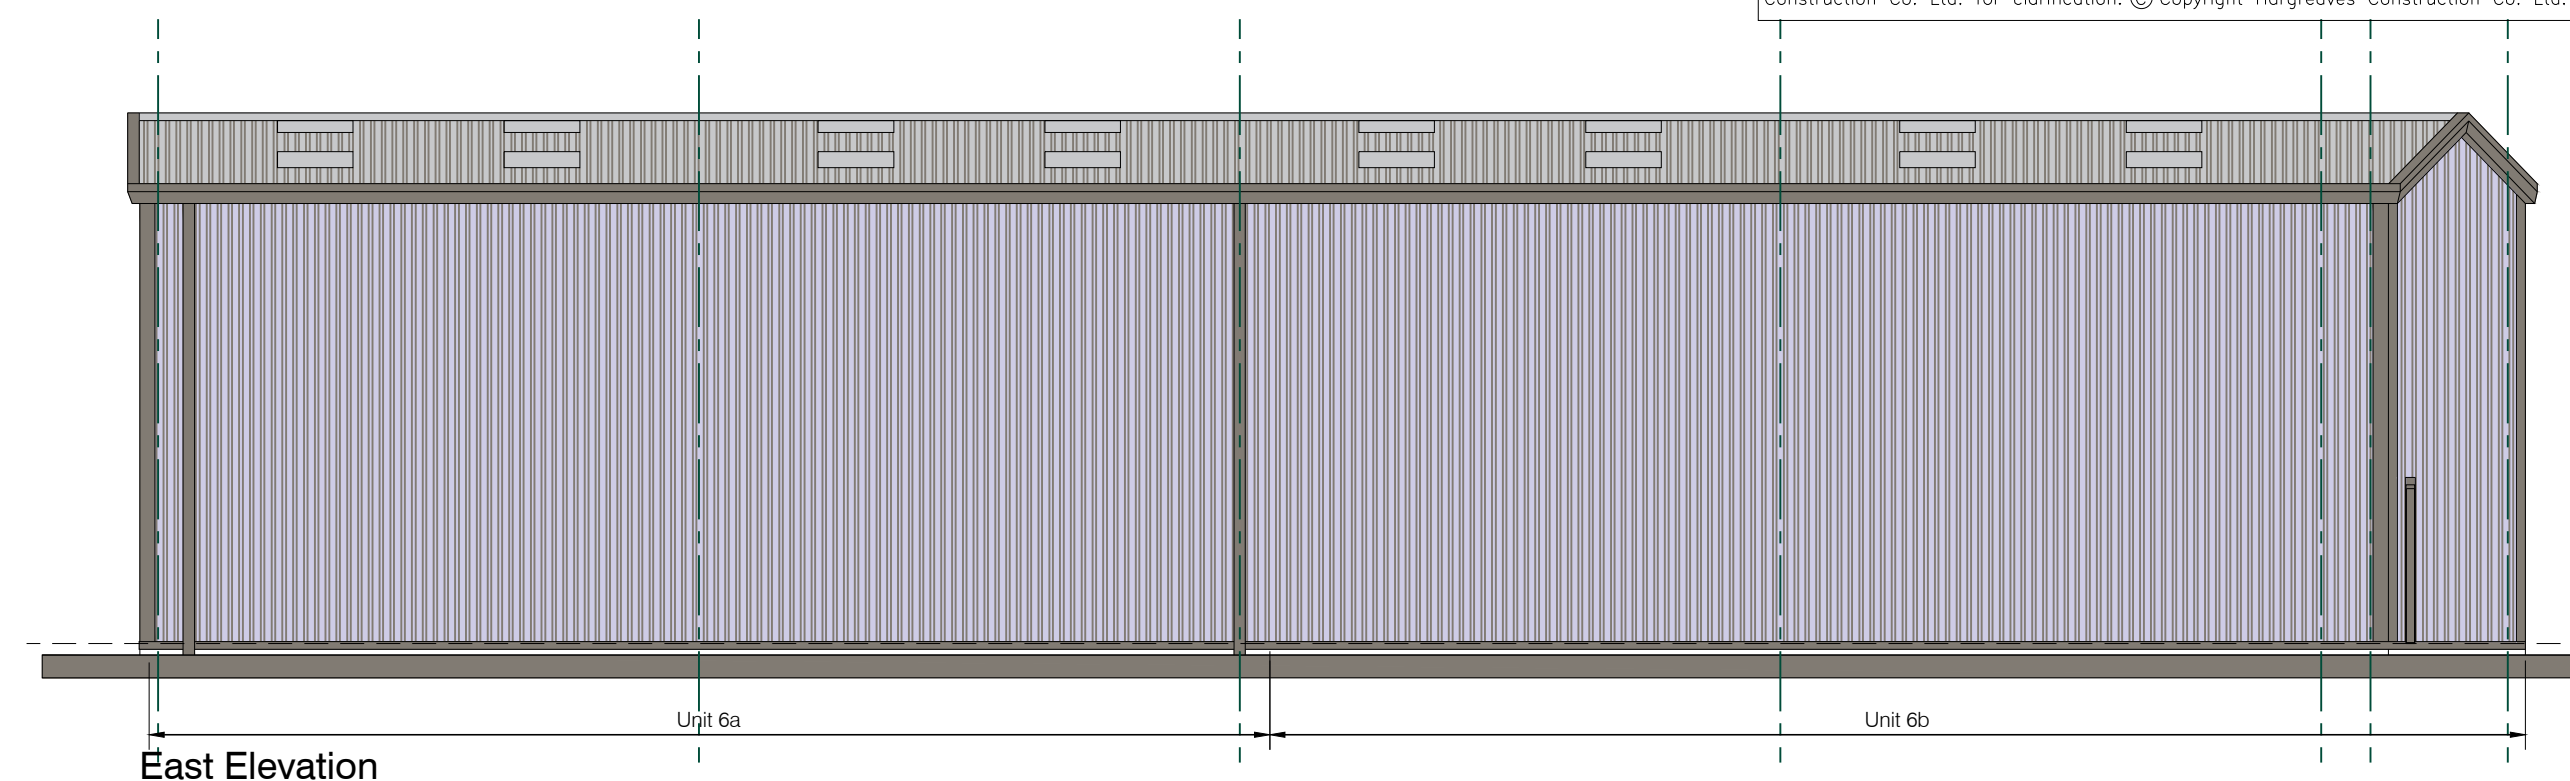

8.00'
Height at junction of sheeting

Possible Mezzanine Floor Level

Roller shutter door height

6429

4500

2700

5025

6000

3825

1050

2925

2700

1200




1050

2925

2700

1200

Cross Section Units 7a & 7b

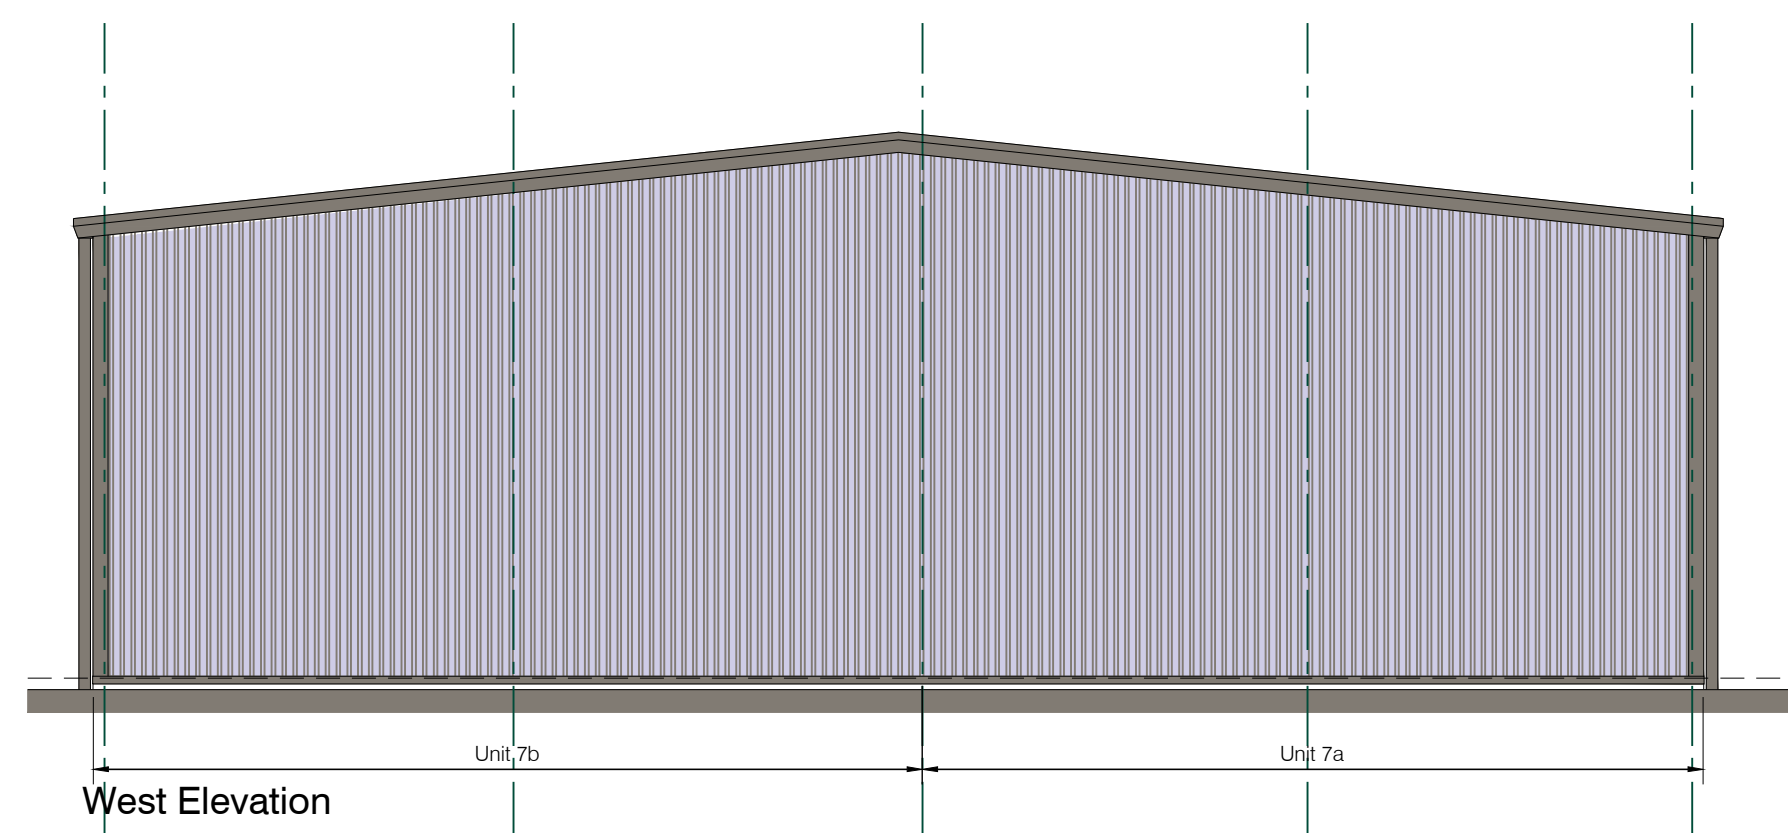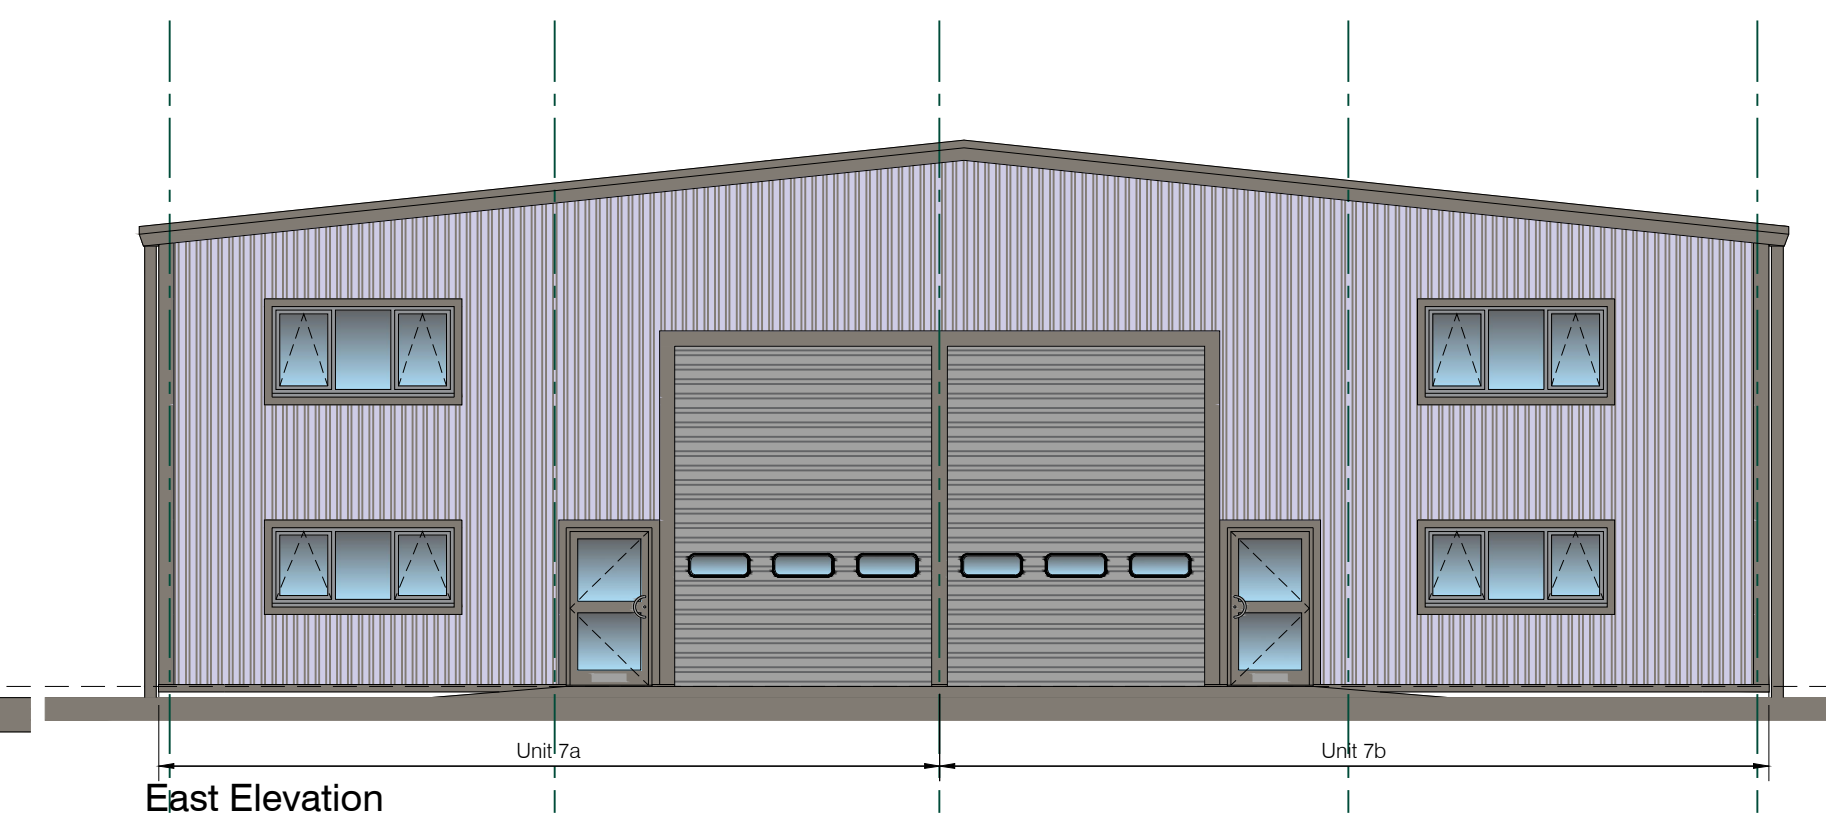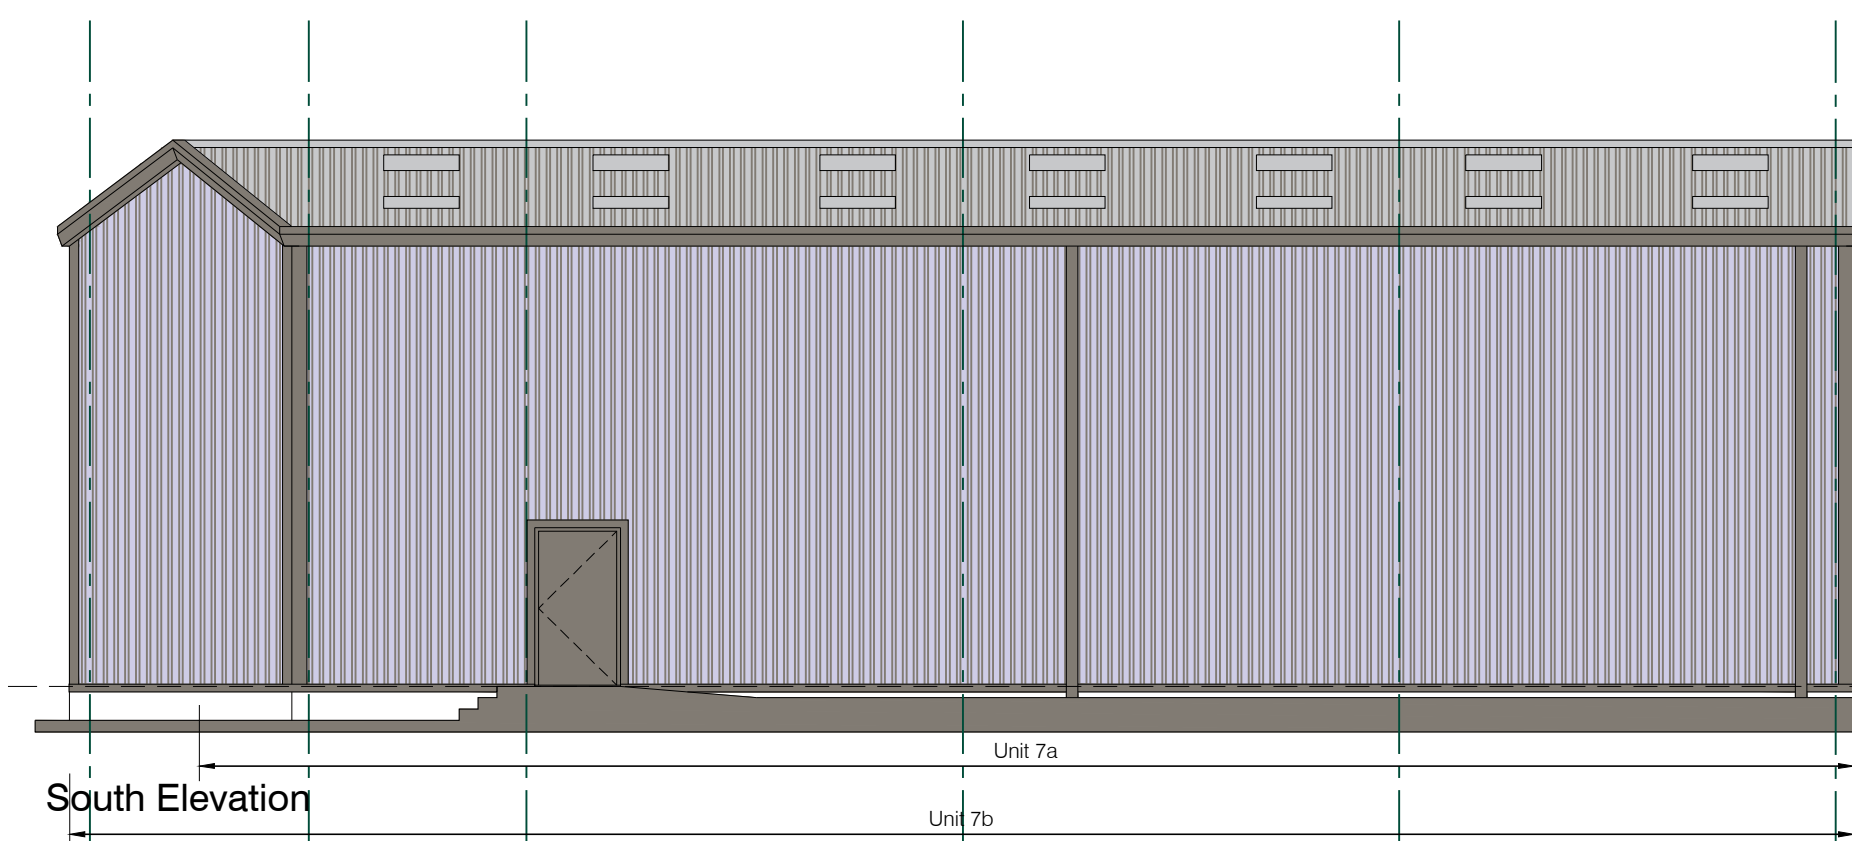

PLANNING ISSUE



Hargreaves

Rustington House, Worthing Road, Rustington, West Sussex, BN16 3JH
 Tel No: (01903) 777775 E-mail: enquiries@hprop.co.uk
 Website www.hargreaves.co.uk