

PLANNING ISSUE


LEGEND

- B 230mm DIA. TUBULAR BOLLARD - 1500mm HIGH
- B 250mm SQUARE BOLLARD - 450mm HIGH
- WHITE LINING FOR CAR PARKING SPACES
- RAISED CONCRETE KERB - HB2
- DROPPED CONCRETE KERB - BN
- SQUARE CHANNEL EDGING - CS2
- M.O.T. TYPE 1
- CONCRETE
- TARMACADAM
- SINGLE SKIN DWARF WALL WITH PIERS 450mm HIGH

Schedule of Shrubs

- | | |
|--|--|
| Cornus Alba @ 800mm c/c, 2-3L | Cotoneaster Horizontals @ 600mm c/c, 3L |
| Euronymus fortunei @ 600mm c/c, 2-3L | Potentilla 'Yellow Queen' @ 600mm c/c, 3L |
| Euronymus japonicus @ 700mm c/c, 2-3L | Herdera Helix @ 600mm c/c, 3L |
| Berberis ottawensis @ 600mm c/c, 2-3L | Grassed Areas to be in weed free cultivated turf |
| Pyracantha coccinea @ 1000mm c/c, 2-3L | |

DESCRIPTION OF PROPOSED PLANTS FOR LANDSCAPING

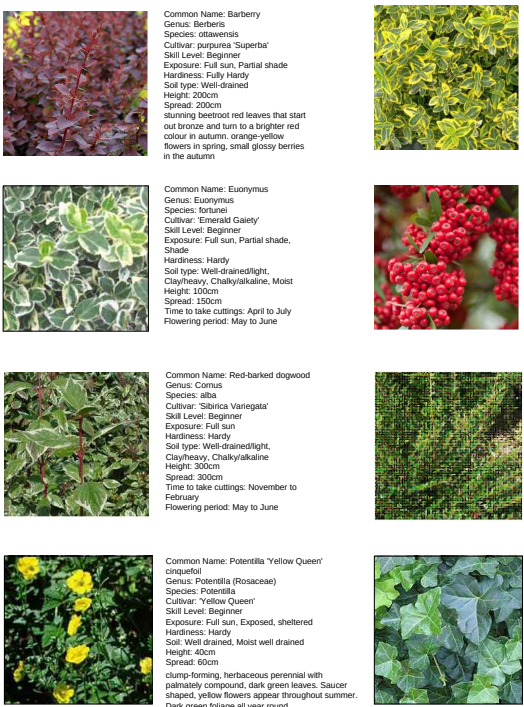

A	Wheelie bin storage point added.	06.10.17
REV	DESCRIPTION	DATE
REVISION		

Proposed Redevelopment
Units 6 & 7
Brookside Industrial Estate
Brookside Avenue
Rustington, West Sussex
Landscape Plan

job no.	drawing no.	rev.
RU - BRACS	P - 06	A
scale	drawn	date
1:250 @ A1 / 1:500 @ A3	KC	Aug 2017

**Hargreaves**

Rustington House, Worthing Road, Rustington, West Sussex, BN16 3PS
Tel No: (01903) 777775 E-mail: enquiries@hprop.co.uk
Website www.hargreaves.co.uk