
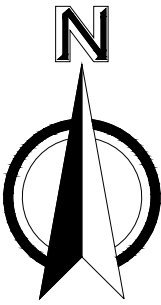


Do not scale from this drawing, work to figured dimensions only. All dimensions to be confirmed on site. This drawing is to be read in conjunction with other drawings in this series and all relevant consultants drawings and documentation where applicable. Please report any discrepancy on this drawing to Hargreaves Construction Co. Ltd. for clarification. © Copyright Hargreaves Construction Co. Ltd.

PLANNING ISSUE

Name	HEAVY TRUCK
A axle distance	5300.000
B front	1480.000
C back	2720.000
D front connection	0.000
E back connection	400.000
Connection point	Inside()
Width	2500.000
Steering calculation	Use turning circle (wall to wall)
Turning circle (wall to wall)	20100.000
Average steering angle	40.669
Front track	2500.000
Back track	2500.000
Front tire width	250.000
Back tire width	250.000
Turn time (sec.)	4.000

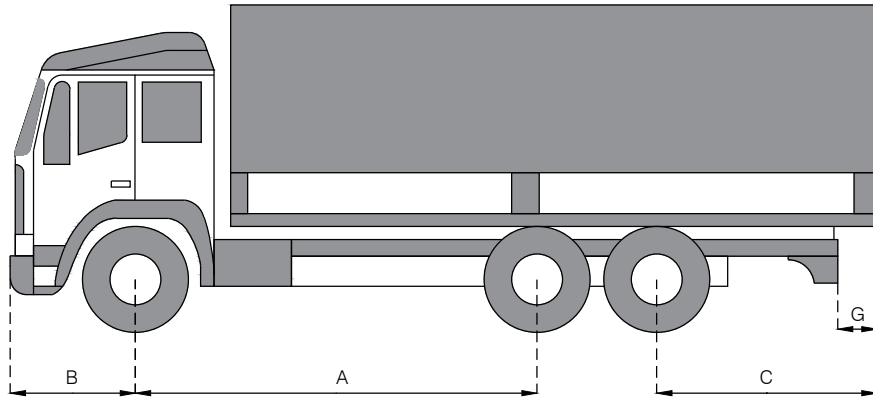

A	Wheelie bin storage point added.	06.10.17
REV	DESCRIPTION	DATE
REVISION		

Proposed Redevelopment
Units 6 & 7
Brookside Industrial Estate
Brookside Avenue
Rustington, West Sussex
Site Plan - Lorry Tracking

job no.	drawing no.	rev.
RU - BRACS	P - 04	A
scale	drawn	date
1:500 @ A1	KC	July 2017

 **Hargreaves**
Rustington House, Worthing Road, Rustington, West Sussex, BN16 3PS
Tel No: (01903) 777775 E-mail: enquiries@hprop.co.uk
Website www.hargreaves.co.uk