


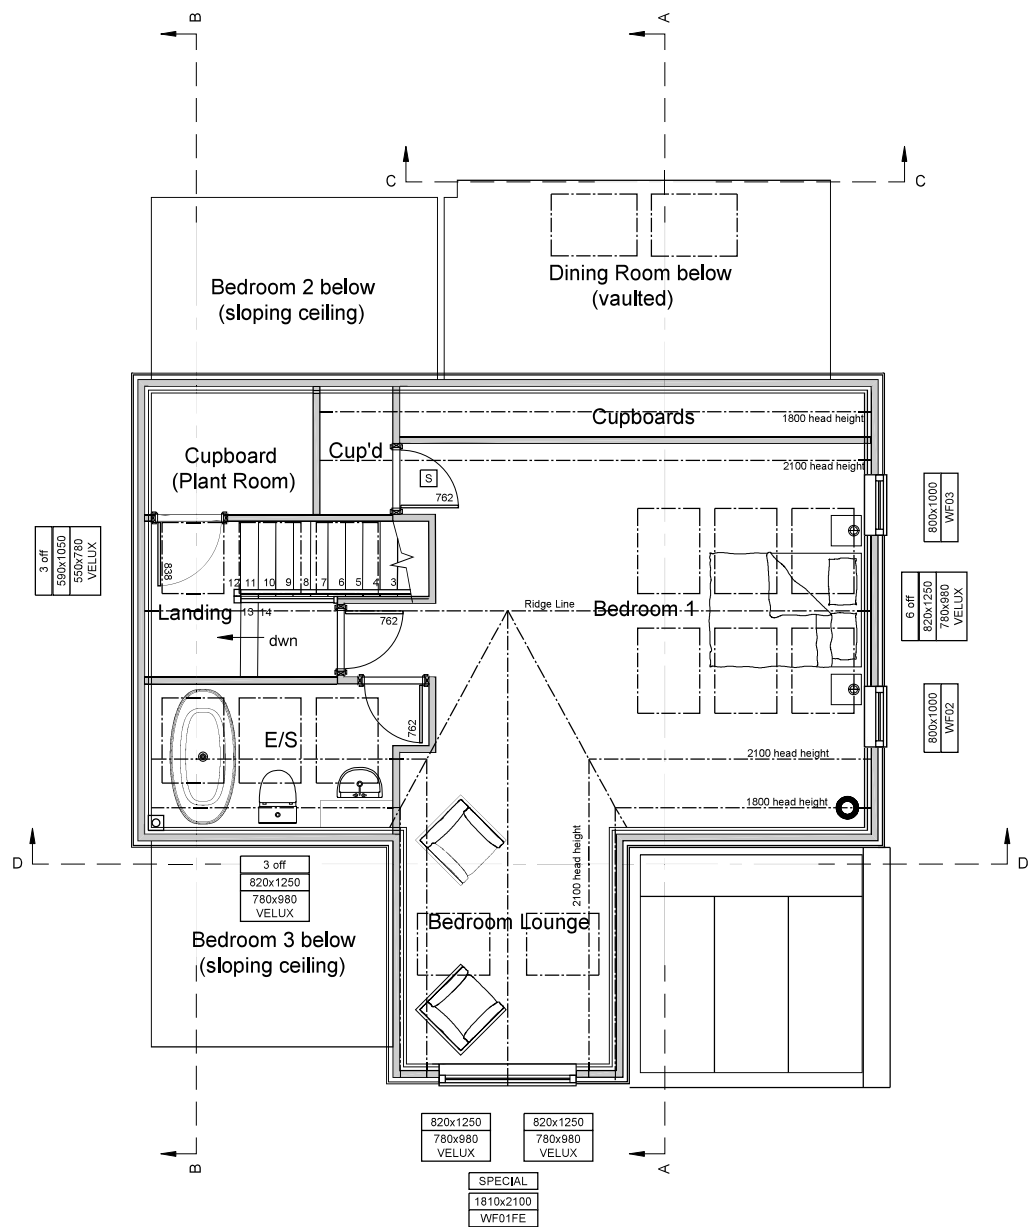

FIRST FLOOR

FIRST FLOOR INTERNAL AREA: 61.31m²
FIRST FLOOR INTERNAL PERIMETER:36.8m

- Key.
- Suggested position of soil vent pipe, actual position not determined by Potton.
 - Denotes timber frame structural opening in millimetres for window & door openings
Lower box denotes item reference. 'FE' suffix, where shown, denotes item to be fire escape compliant.
 - Sloping head door.

-	02/08/18	Door to Utility moved, sink omitted. Stair bullnosed	DS	-
E	01/08/18	Windows added to Bedroom 1 - side elevation	DS	-
D	30/05/18	Window added to kitchen	DS	-
C	19/04/18	Minor amends to Planning Drawings	DS	KDB
B	16/04/18	Amends to Initial Planning Drawings	DS	-
A	10/04/18	Initial Planning Drawings	DS	-
Rev:	Date:	Description:	Drawn:	Checked:

Client:
Mr & Mrs Greenhalgh

Site Address:
35 Seafield Road,
Rustington, Littlehampton,
BN16 2JH

Property Type:
Bespoke Dwelling

Drawing Title:
First Floor Plan

Job Number:	Drawing Number:	Revision:
18-030	FF	E

Drawing Scale (UNO):	0	1	2	3	4	5
1:100@A3						



Kingspan Timber Solutions Ltd
Eltisley Road,
Great Gransden,
Beds, SG19 3AR

Tel: 01767 676400
Fax: 01767 676444
E-mail: sales@potton.co.uk
Web: www.potton.co.uk

This document is the copyright of Kingspan Timber Solutions Ltd, and is made available on the express condition that it shall not be used in connection with the erection of any building or the production of any components for such a building unless the building to be erected or the components are supplied by Kingspan Timber Solutions Ltd.

© Kingspan Timber Solutions Ltd.