



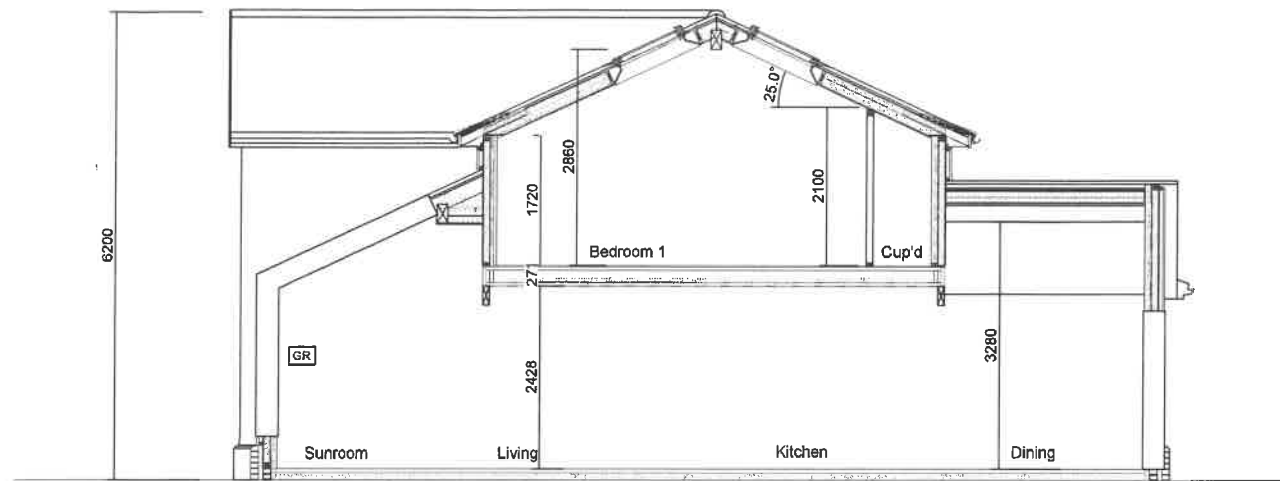


Basic Section A-A

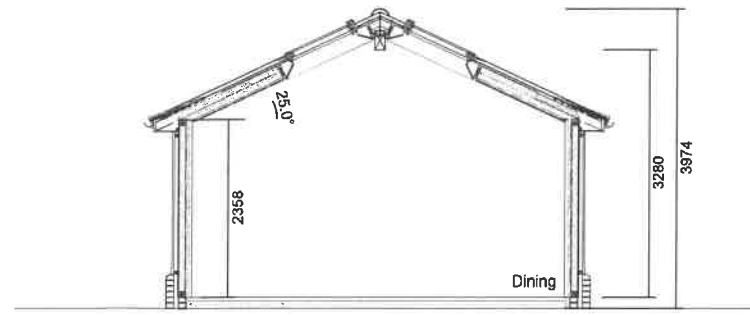


Basic Section C-C

Key.

- GR Glass roof and walls to form conservatory. (not by Potton)
- H Min allowable height of 2098, assuming 197 joists. If 147 joists can be specified, these to be used in preference.
- GD Glazed Sliding door (not by Potton).

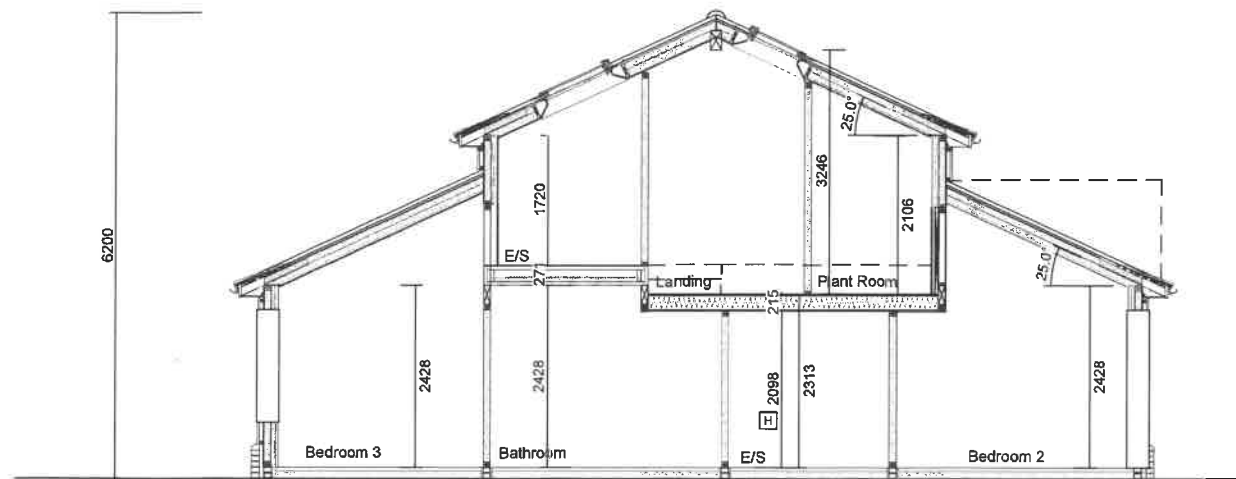

Basic Section B-B

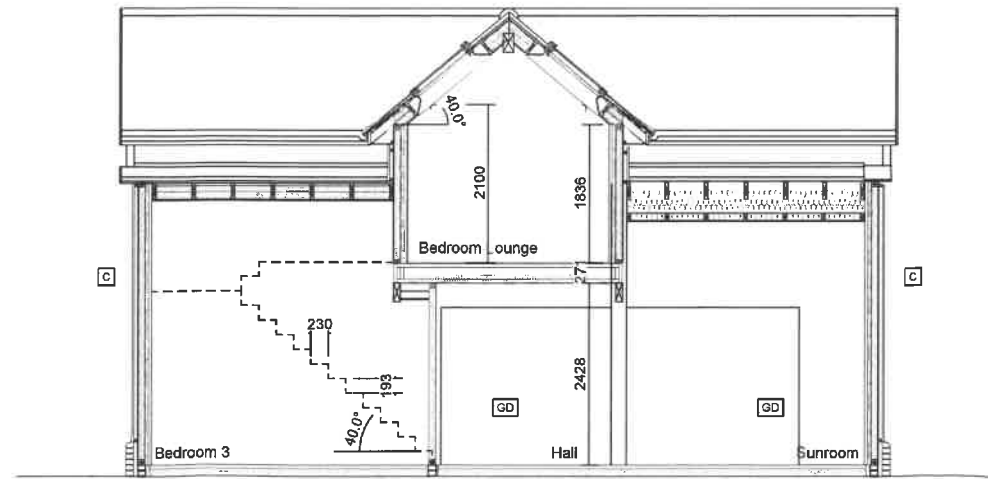

Basic Section D-D

Rev:	Date:	Description:	Drawn:	Checked:
-	02/08/18	Door to Utility moved, sink omitted. Stair bullnosed	DS	-
E	01/08/18	Windows added to Bedroom 1 - side elevation	DS	-
D	30/05/18	Window added to kitchen	DS	-
C	19/04/18	Minor amends to Planning Drawings	DS	KDB
B	16/04/18	Amends to Initial Planning Drawings	DS	-
A	10/04/18	Initial Planning Drawings	DS	-

Client:

Mr & Mrs Greenhalgh

Site Address:

35 Seafeld Road,
Rustington, Littlehampton,
BN16 2JH

Property Type:

Bespoke Dwelling

Drawing Title:

Basic Sections

Job Number: Drawing Number: Revision:

18-030 SEC E

Drawing Scale (UNO): 0 1 2 3 4 5

1:100@A3



Kingspan Timber Solutions Ltd
Eltisley Road,
Great Gransden,
Beds, SG19 3AR

Tel: 01767 676400
Fax: 01767 676444
E-mail: sales@potton.co.uk
Web: www.potton.co.uk

This document is the copyright of Kingspan Timber Solutions Ltd, and is made available on the express condition that it shall not be used in connection with the erection of any building or the production of any components for such a building unless the building to be erected or the components are supplied by Kingspan Timber Solutions Ltd.

© Kingspan Timber Solutions Ltd.