



GENERAL NOTES

This scheme is subject to town planning and other legislation. It is not intended to replace any other necessary consents and is not intended to be used in place of any appropriate and subject to site survey. All dimensions are to be checked on site. Do not scale other than for planning purposes. The scheme is not intended to replace all relevant consents and/or specialists drawings/documents and any discrepancies or variations are to be notified to the architect. All queries relating to design of foundations, floor slabs and any structural elements are to be referred to the structural engineering team. All feasibility studies are subject to full site survey. The workmanship of all relevant tracks and structures shall be in accordance with the recommendations of British Standard BS 8001:1984 parts 1-1005 inclusive.



All design and construction is to be in accordance with the Construction, Design and Management Regulations 2007

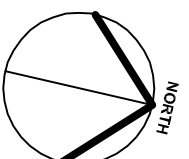

PROPOSED SITE PLAN
1:500@A1

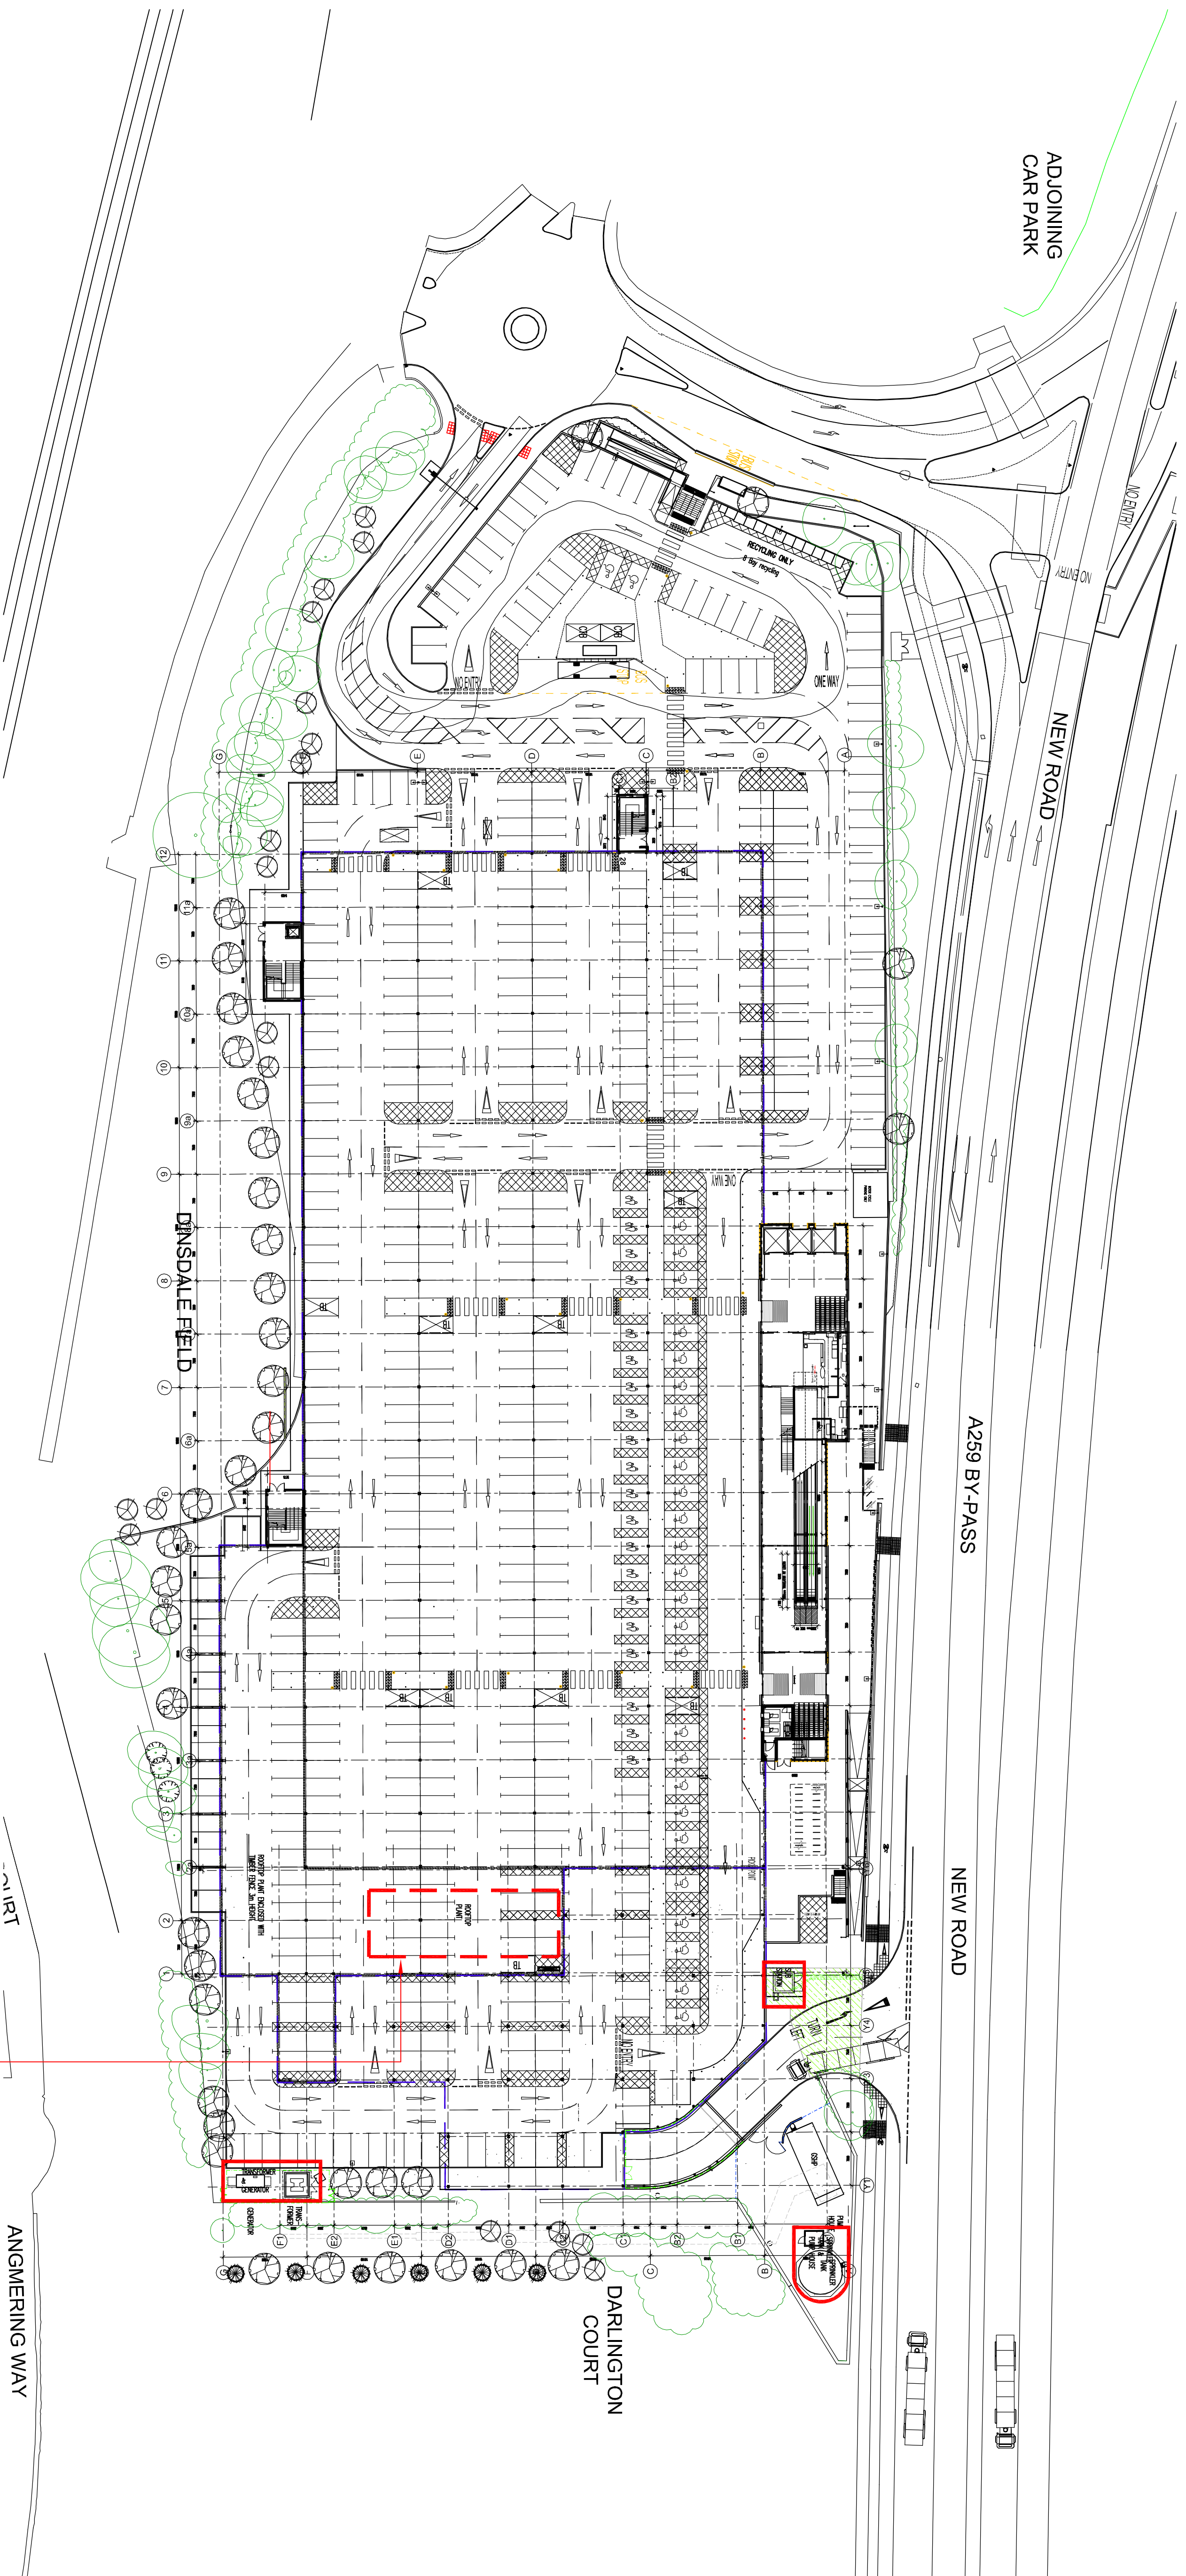

PROPOSED ROOF PLAN
1:500@A1

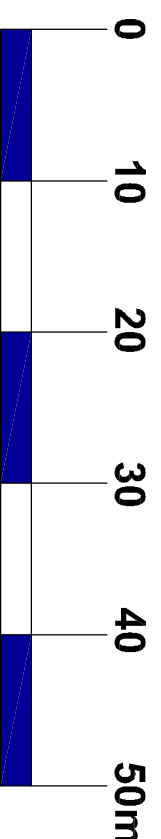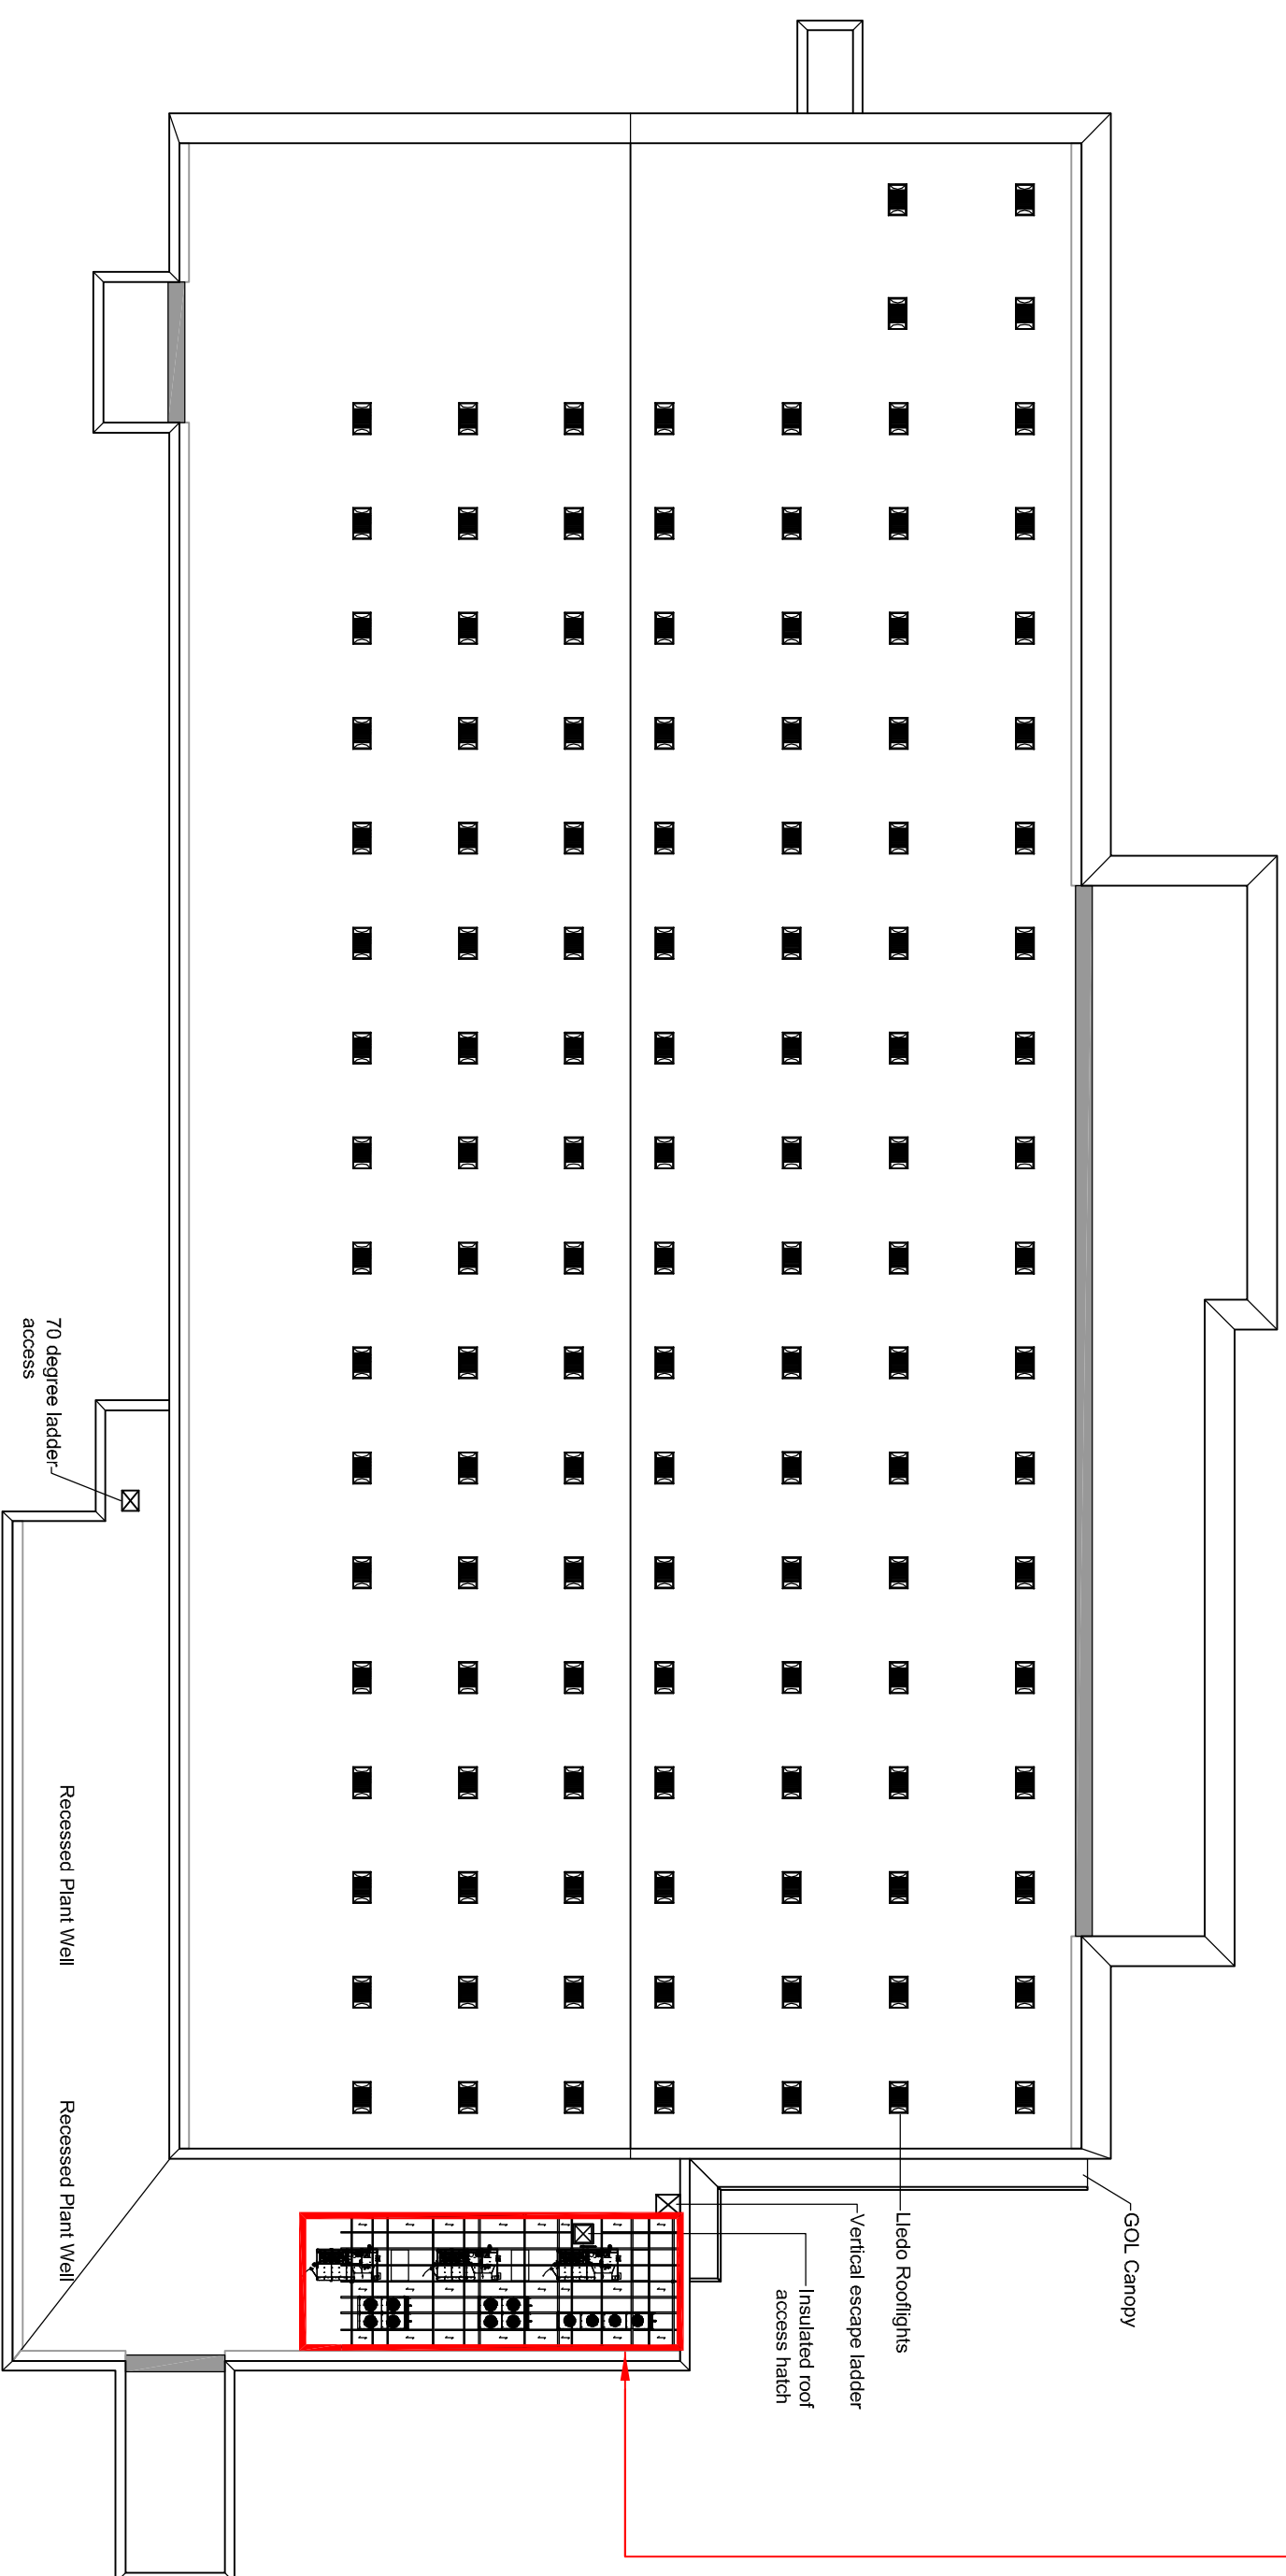

PLANNING			
REV		DATE	BY

B REVISED FOLLOWING PLANNING 25/07/13 AB
MEETING - AHU'S RELOCATED
INTERNALLY - TIMBER SCREEN
TO ROOFTOP OMITTED
A TIMBER SCREEN TO ENCLOSE 25/07/13 AB
ROOFTOP PLANT - OUTLINE
SHOWN

PROJECT
New Road
RUSTINGTON

DRAWING

Proposed Site Plan

