


GENERAL NOTES

This scheme is subject to Town Planning Regulations 2007. All dimensions, areas and levels where given are only approximate and subject to site survey. Do not scale other than for Planning purposes. The drawing is to be read in conjunction with drawings/documents and any discrepancies or variations are to be referred to the architect. All queries relating to design of foundations, to be referred to the structural engineer, are to be referred to the structural engineer. All queries relating to design of foundations, to be referred to the structural engineer, are to be referred to the structural engineer. The workmanship of all relevant trades and materials shall be in accordance with the recommendations of British Standard (BS) 8001:1989 parts 1-15 inclusive. All design and construction is to be in accordance with the Construction Design and Management Regulations 2007.

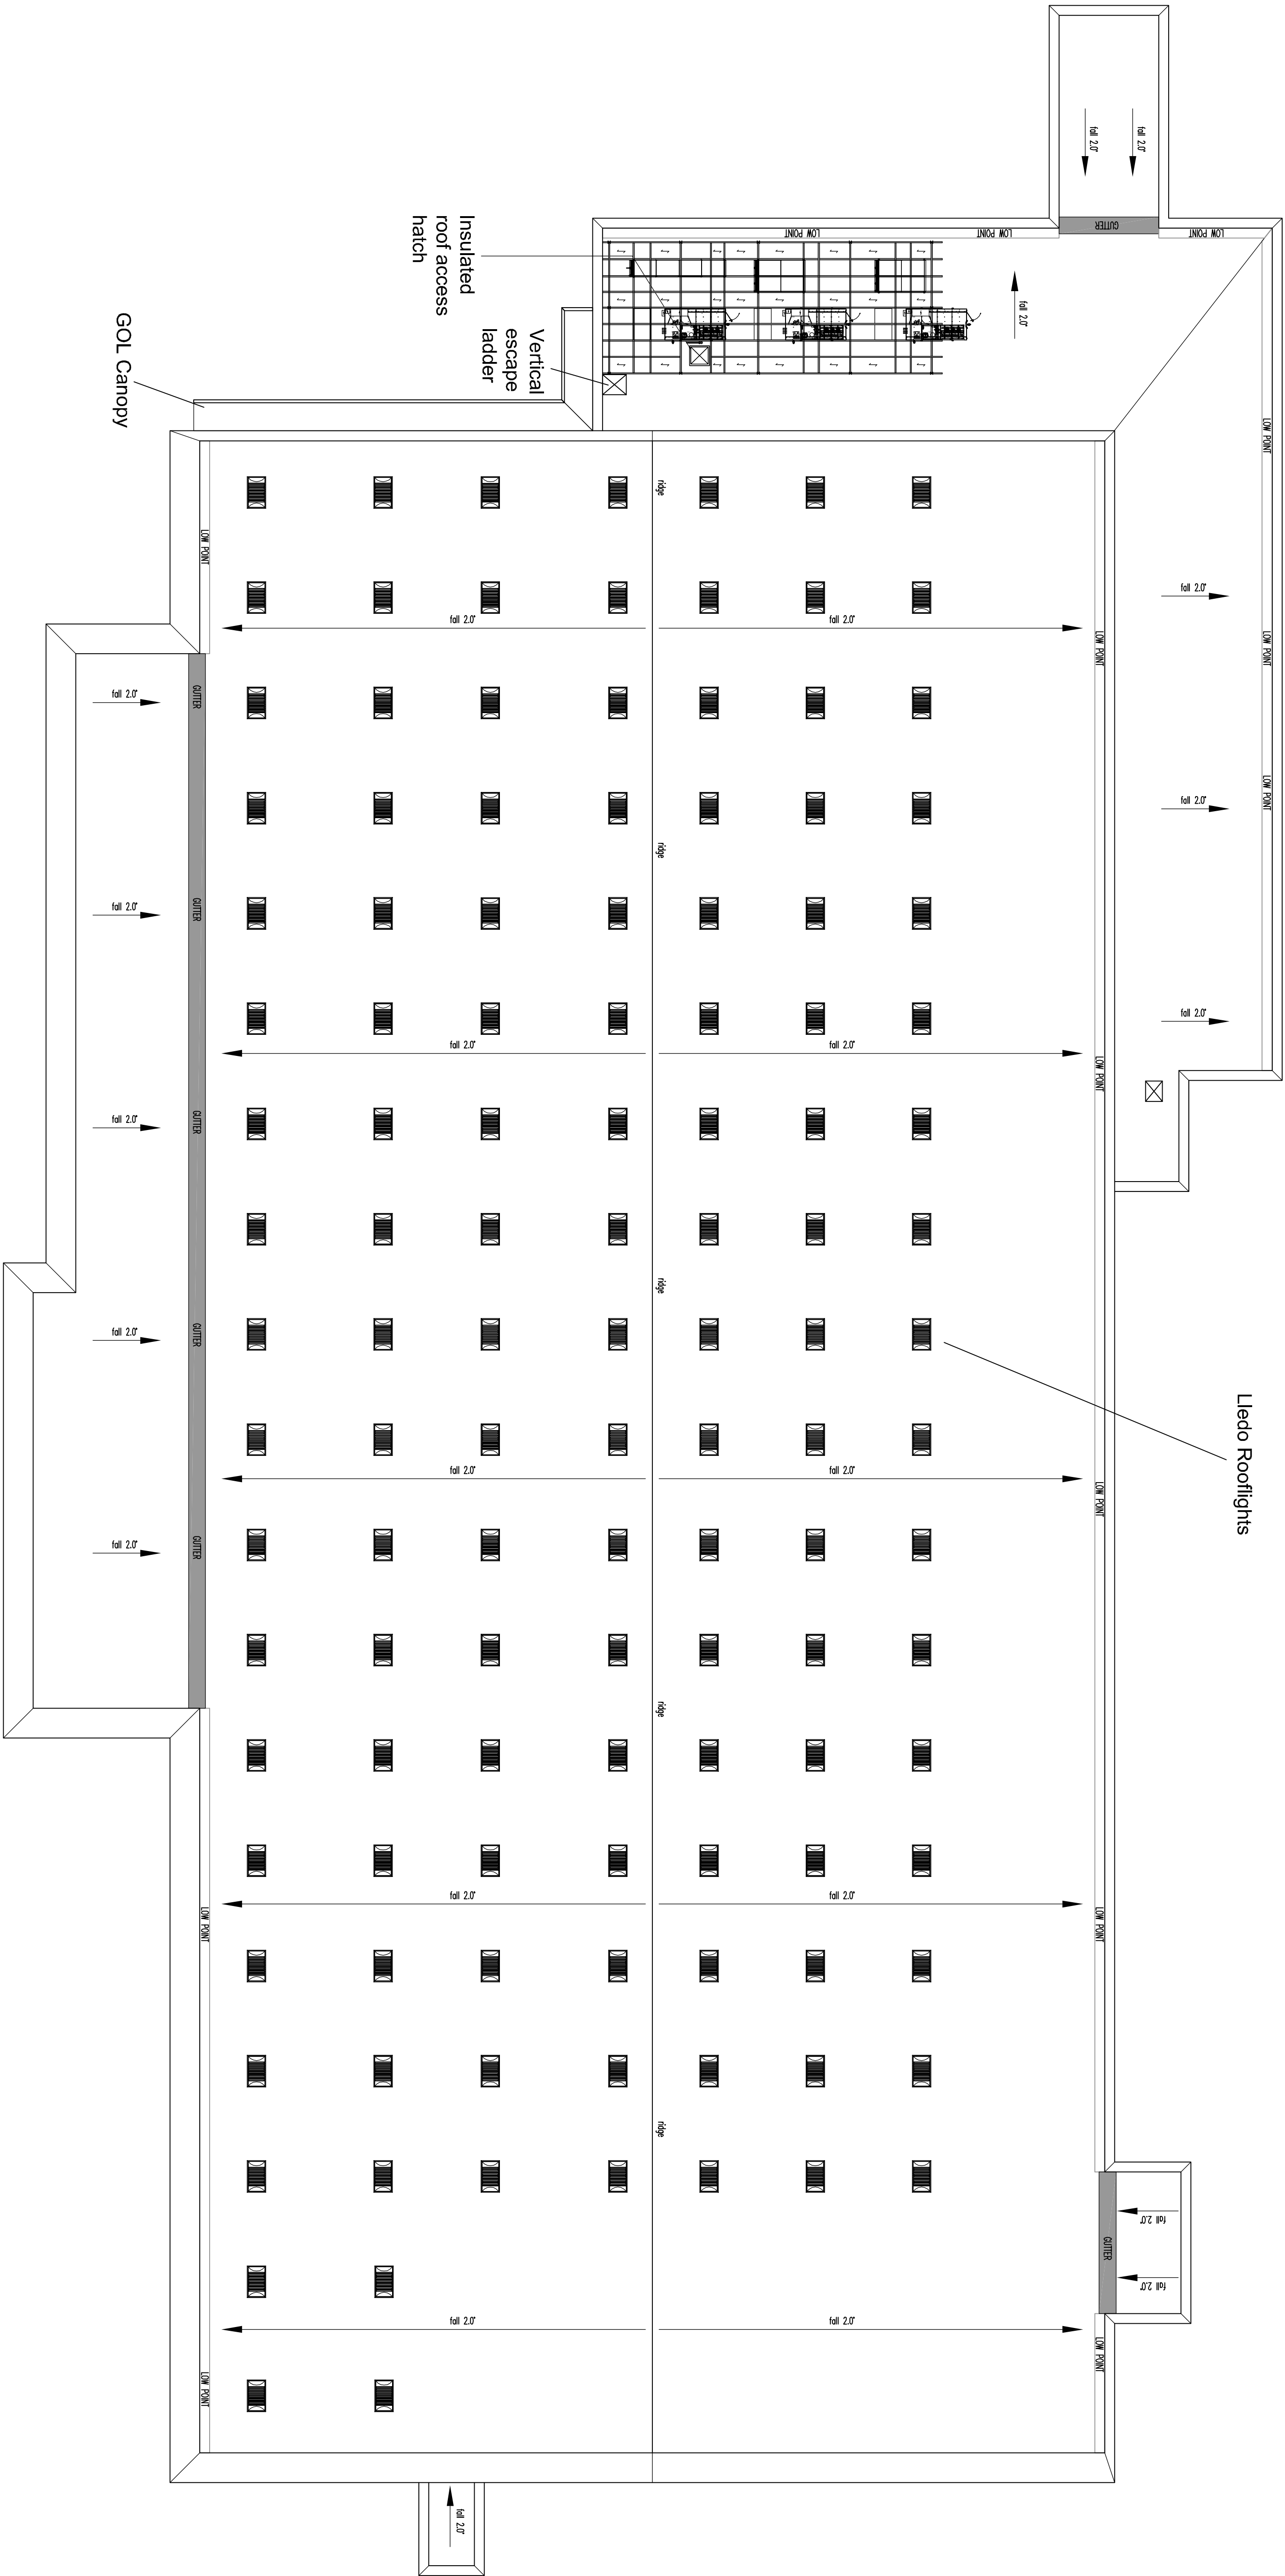


PROJECT
New Road
RUSTINGTON

Sainsbury's


PLANNING			
REV	DATE	BY	
CLIENT			

B REVISED FOLLOWING 30/08/13 AB
MEETING - AHU RELOCATED
INTERNALLY, TIMBER SCREEN
OMITTED AT ROOFTOP.
A REVISION TO ENCLOSE 25/07/13 AB
ROOFTOP PLANT -
OUTLINE ADDED

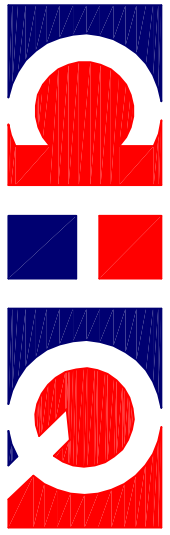

PARTNERSHIP
Architects • Building Surveyors

CHQ Partnership Ltd
25, The Quadrant, 1st Floor, St. Giles Street
Baldock, Hertfordshire SG7 6BE
Telephone: 01462 865699
Email: chq@chq-architects.co.uk
www.chq-architects.co.uk

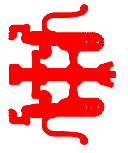

DATE	APRIL 2013	DRAWN	LT
SCALE	1:250@A1	CHECKED	

CHQ.12.10201-PL37B