

GENERAL NOTES

This scheme is subject to Town Planning and all other necessary consents. Dimensions, areas and levels where given are only approximate and subject to site survey. All dimensions are to be checked on site. Do not scale other than for Planning purposes. This drawing is to be read in conjunction with all relevant consultations and/or specialists or reports documents and/or specialists or reports documents are to be referred to the architects before the affected work commences. All queries relating to design of foundations, floor slabs and any structural elements are to be referred to the structural engineering consultant for resolution. All feasibility studies are subject to full site survey. The workmanship of all relevant trades and building operations shall comply with the Construction Skills Certification Scheme (CSCS) and BS 8000:1989 parts 1-115 inclusive.


All design and construction is to be in accordance with the Construction, Design and Management Regulations 2007

NOTES

Existing site plan taken from Cooden Topo dwg 1850-01 dated April 2006.

combined with:

Mayer Brown Topo IR-SLSMNS121/1

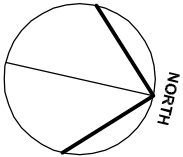


PLANNING			
REV		DATE	BY
CLIENT			

Sainsbury's

PROJECT
New Road
RUSTINGTON
BN16 3RT

DRAWING
Site Location Plan
(Plant)

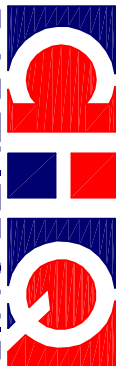

PARTNERSHIP
Architects • Building Surveyors

CHQ Partnership Ltd.
Tannery House, 23 High Street
Baldock, Hertfordshire SG7 8BE
Telephone: (01462) 885110
Facsimile: (01462) 858039
Email: design@chqarchitects.co.uk
www.chqarchitects.co.uk



DATE	15.02.2013	DRAWN	LT
SCALE	1:1250 A3	CHECKED	MG

CHQ.13.10201-PL30

