





Left View





Front View

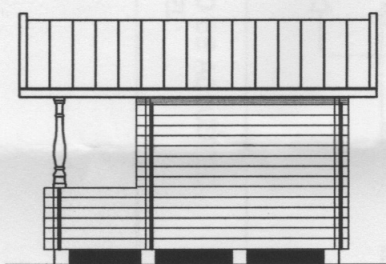

Right View

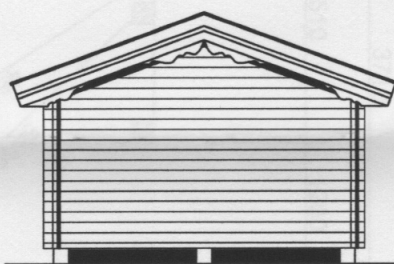

Rear View

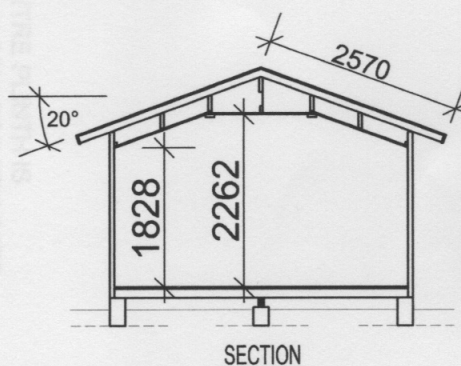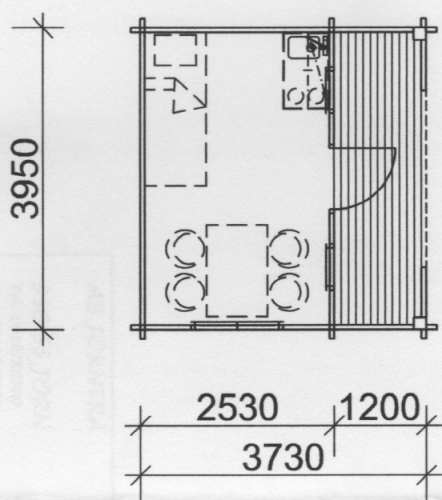

SECTION

COVERED AREA: $10,0 \text{ M}^2$ (+ ROOF COVERED TERRACE $4,7 \text{ M}^2$)
 USEABLE AREA: $9,2 \text{ M}^2$ (UNINSULATED)
 $7,7 \text{ M}^2$ (INSULATED)

AB JÖRNTRÄ

930 55 JÖRN

Tel. 0916/10700

Fax 0916/10955

e-mail: info@jorntra.se

hemsida: www.jorntra.se

Jörn

TALLBO 15

OVERALL DIMENSIONS AND VIEWS

Ritad:

Skala:

1:100

Datum:

Objekt nr: