


3.5m TOTEM

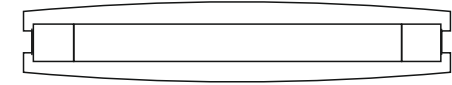

PROFILE VIEW



Double-sided Totem sign:
 3500mm overall height, aluminium pole diameter 150mm with cap to top, crucifix pins at bottom.
 1350 x 400mm header panel with applied white vinyl text.
 9 no. 1100 x 200mm printed tenant name panels.
 Posts & panels to be painted Ultramarine Blau (RAL 5002)

 **tarasigns**

St Peters Place
 Western Road
 Lancing
 West Sussex BN15 8SB
 Tel: 01903 750710
 email: sales@tarasigns.com




Certificate No. 10598

TO LET

TO LET signs - 4 off:

3000 x 1200mm frames painted RAL 5002 with a white ACM panel and face applied red vinyl text.

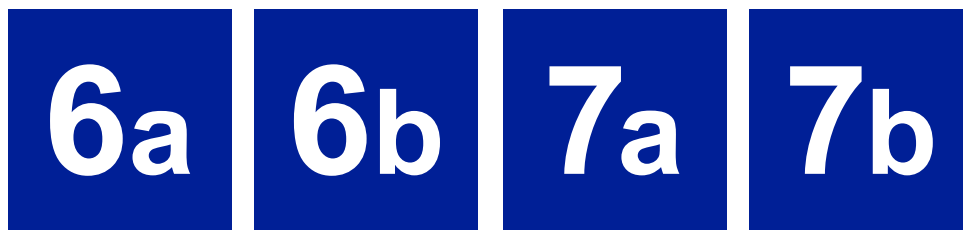**UNIT SIGNS - 4 off:**

380 x 380 x 2mm folded aluminium panels with 30mm returns painted RAL 5002 with applied white vinyl.



St Peters Place
Western Road
Lancing
West Sussex BN15 8SB
Tel: 01903 750710
email: sales@tarasigns.com



Certificate No. 10598