




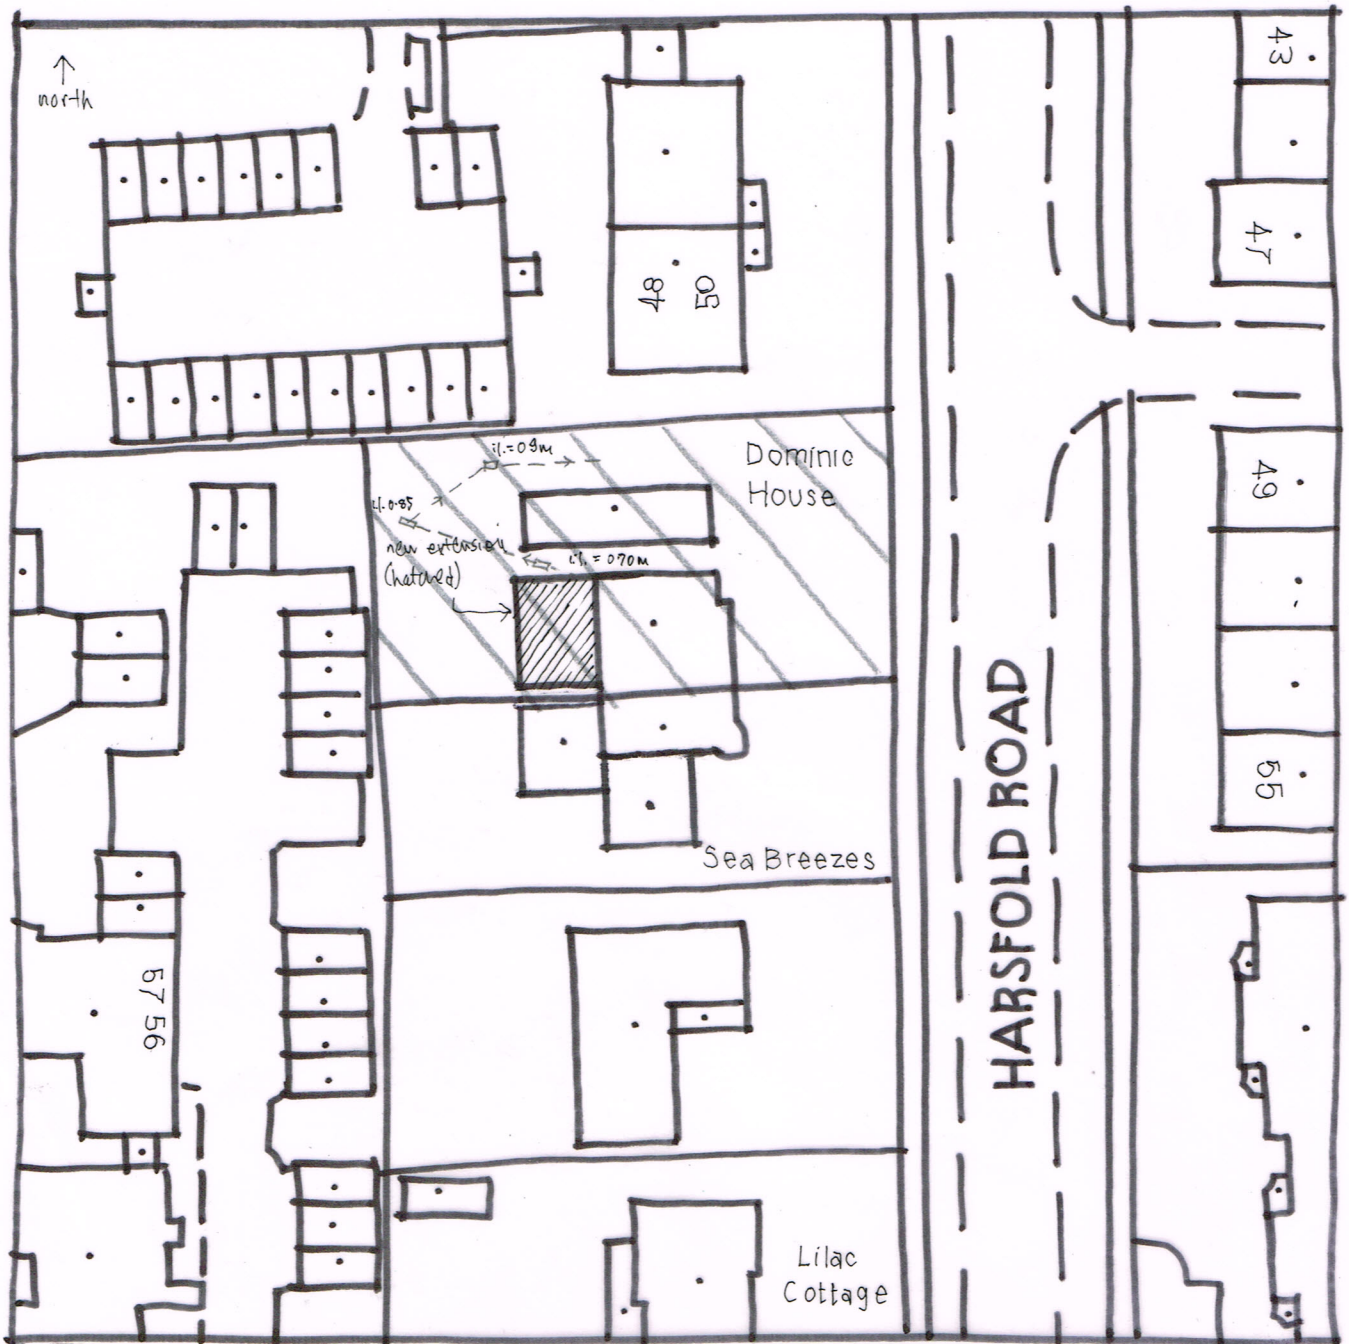

SITE PLAN 1:500

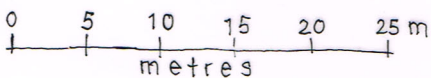

ROOF PLAN 1:200

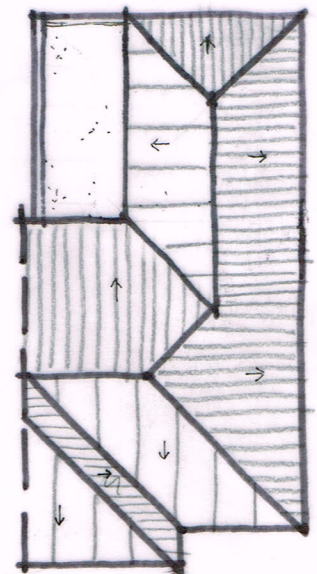

Wayne Gander MCIAT
Architectural Technologist
98 Durrington Lane
Worthing
West Sussex BN13 2RQ
Tel/Fax 01903 694817

Revising A - site plan updated 27/11/12

**DOMINIC HOUSE, HARFOLD ROAD,
RUSTINGTON A**