



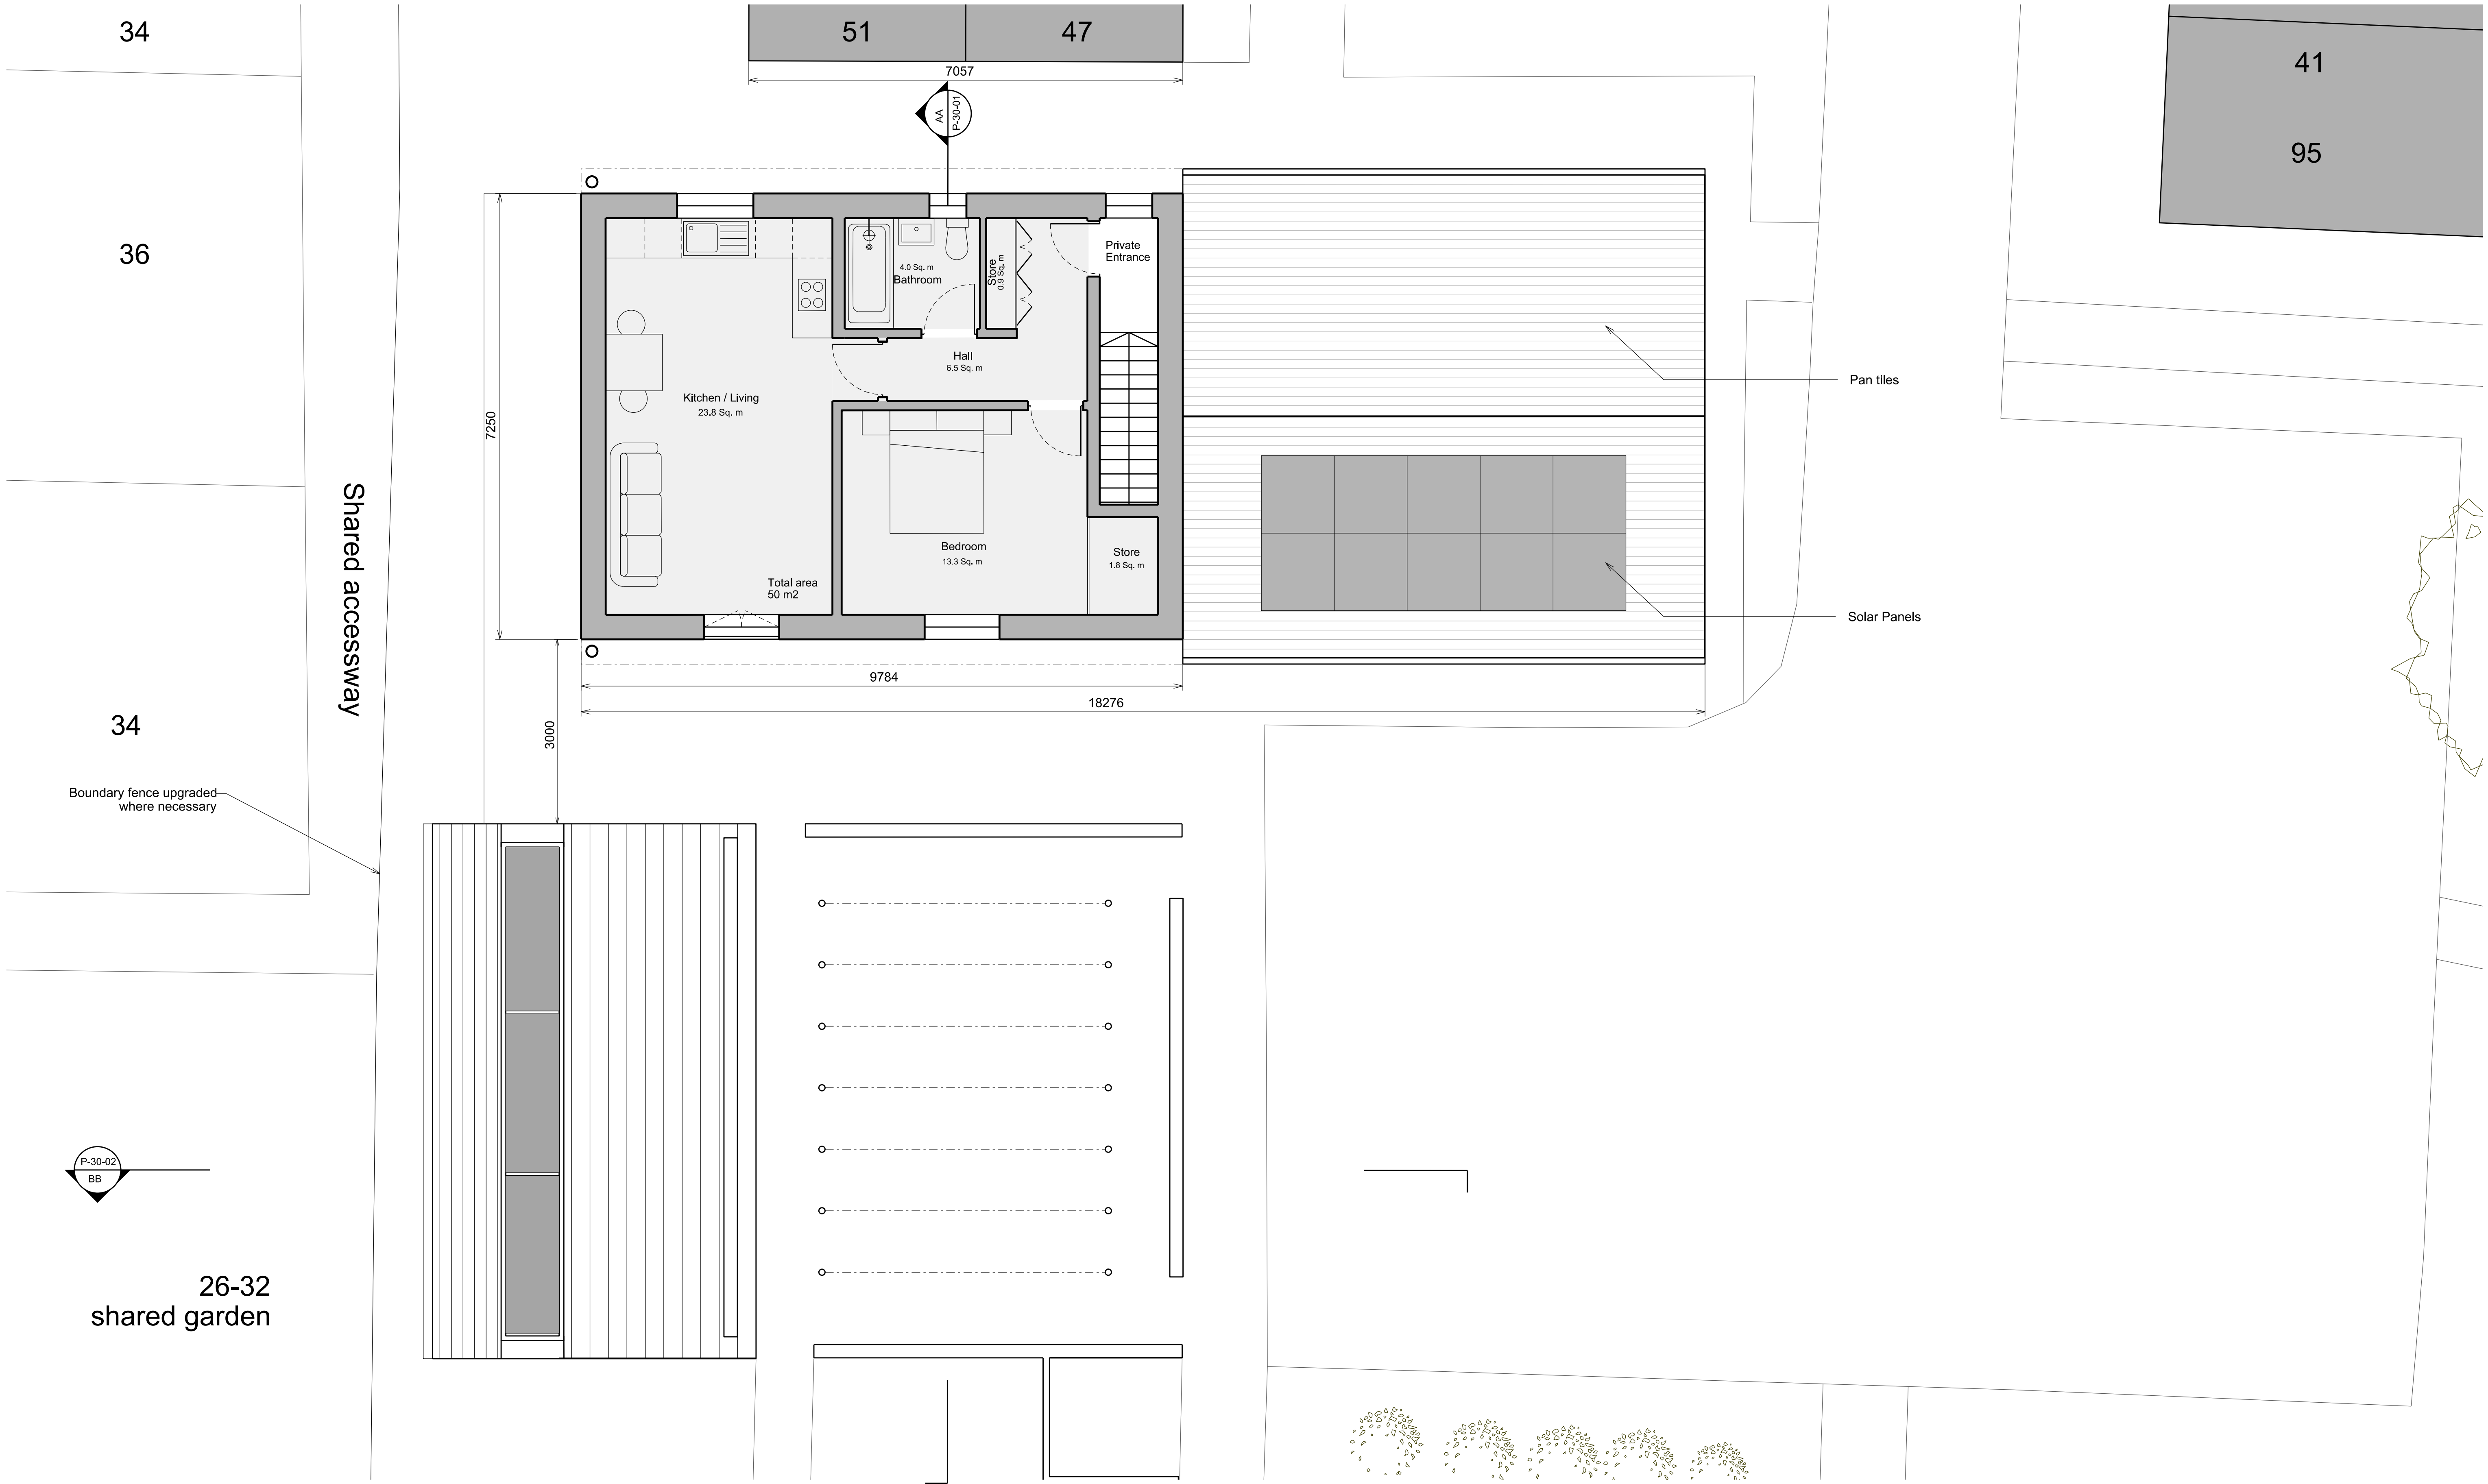


Revisions					
P1	PLANNING	ES	JT	ADC	9/11/20
Rev.	Description	Drawn	Check	Issued to	Date Issued

Notes

Do not scale from drawings.
Errors to be reported immediately to the Architect.
All existing site, tree and building information has been compiled from different sources.
All dimensions to be checked on site.

STUDIO SCOTT TAYLOR

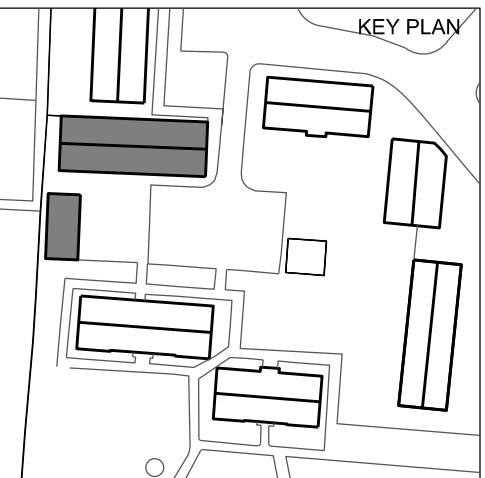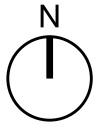

Project	Laundry & Accommodation Oakhurst Gardens			Project No. 010
Client	Littlehampton & Rustington Housing Society			
Date		Drawn	ES	Issue
Scale / Format	1:50 @ A1 1:100 @ A3	Checked	JT	P1
CAD Reference		Approved	SM	
Drawing Name	Proposed First Plan	Drawing No.	010-P-20-02	