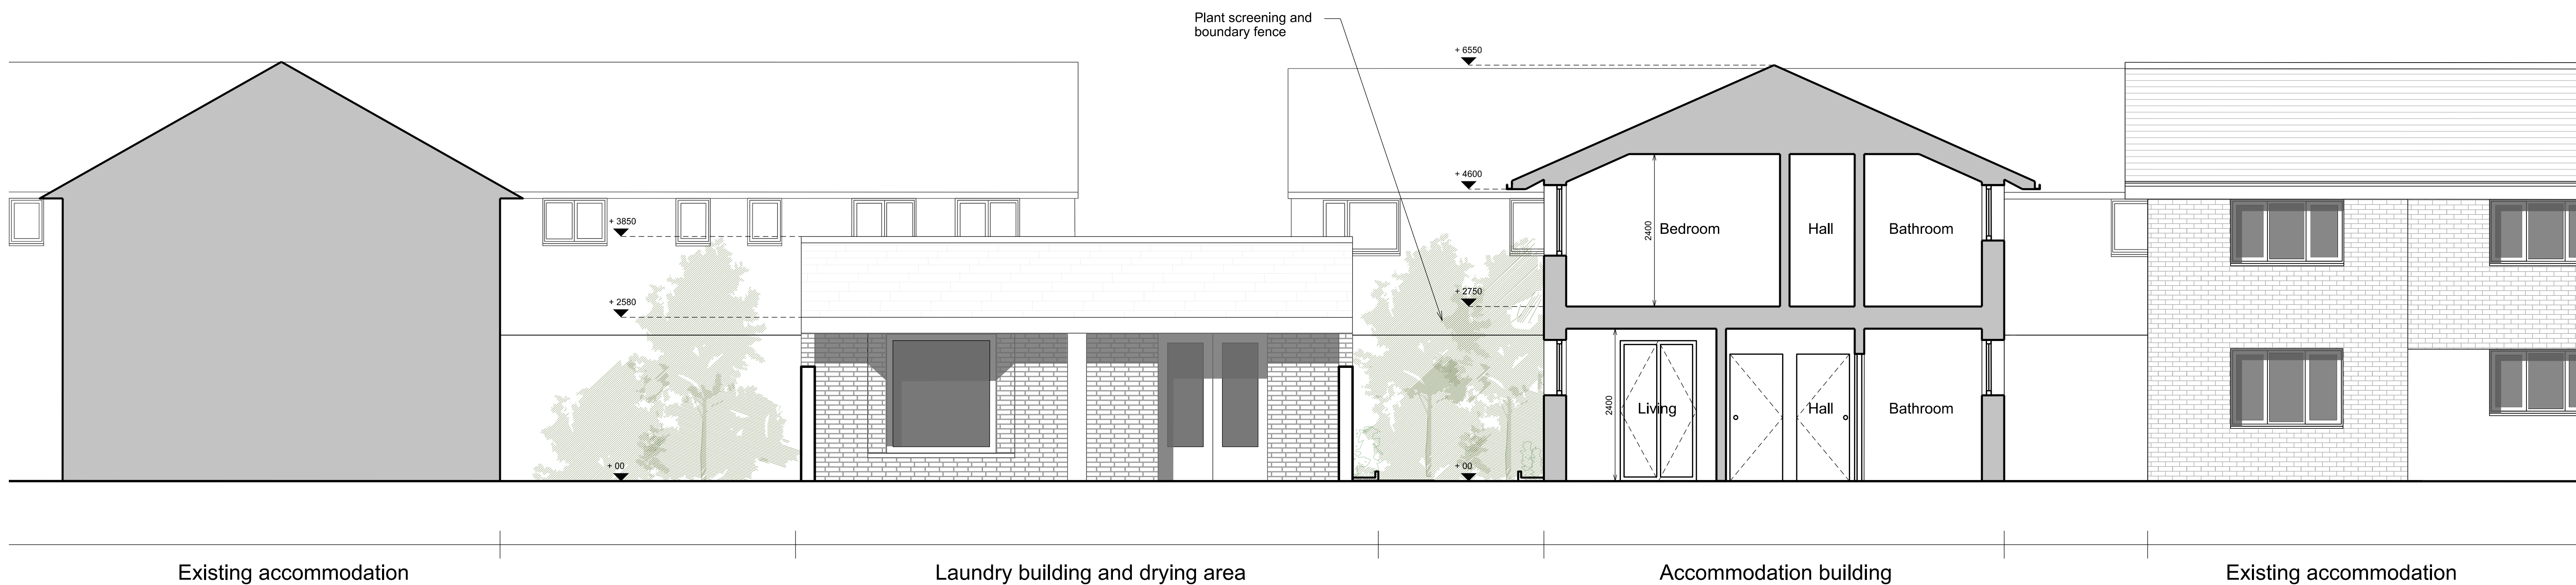


[illegible]

Notes



Do not scale from drawings.

Errors to be reported immediately to the Architect.

All existing site, tree and building information has been compiled from different sources.

All dimensions to be checked on site.

STUDIO SCOTT TAYLOR

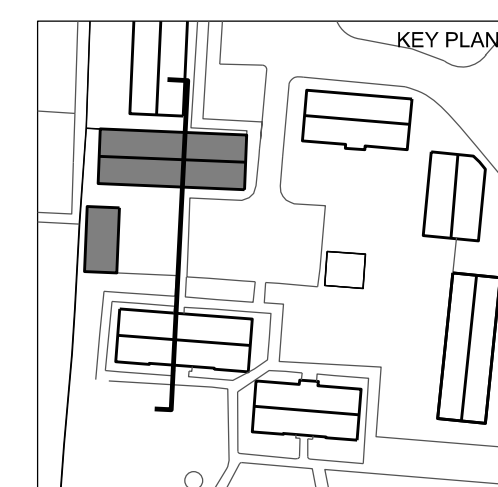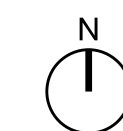

Project	Laundry & Accommodation Oakhurst Gardens		Project No.	010
Client	Littlehampton & Rustington Housing Society		Issue	
Date		Drawn	ES	
Scale / Format	1:50 @ A1	1:100 @ A3	Checked	JM
CAD Reference		Approved	ST	P1
Drawing Name	Section AA - Accommodation		Drawing No.	010-P-30-01