



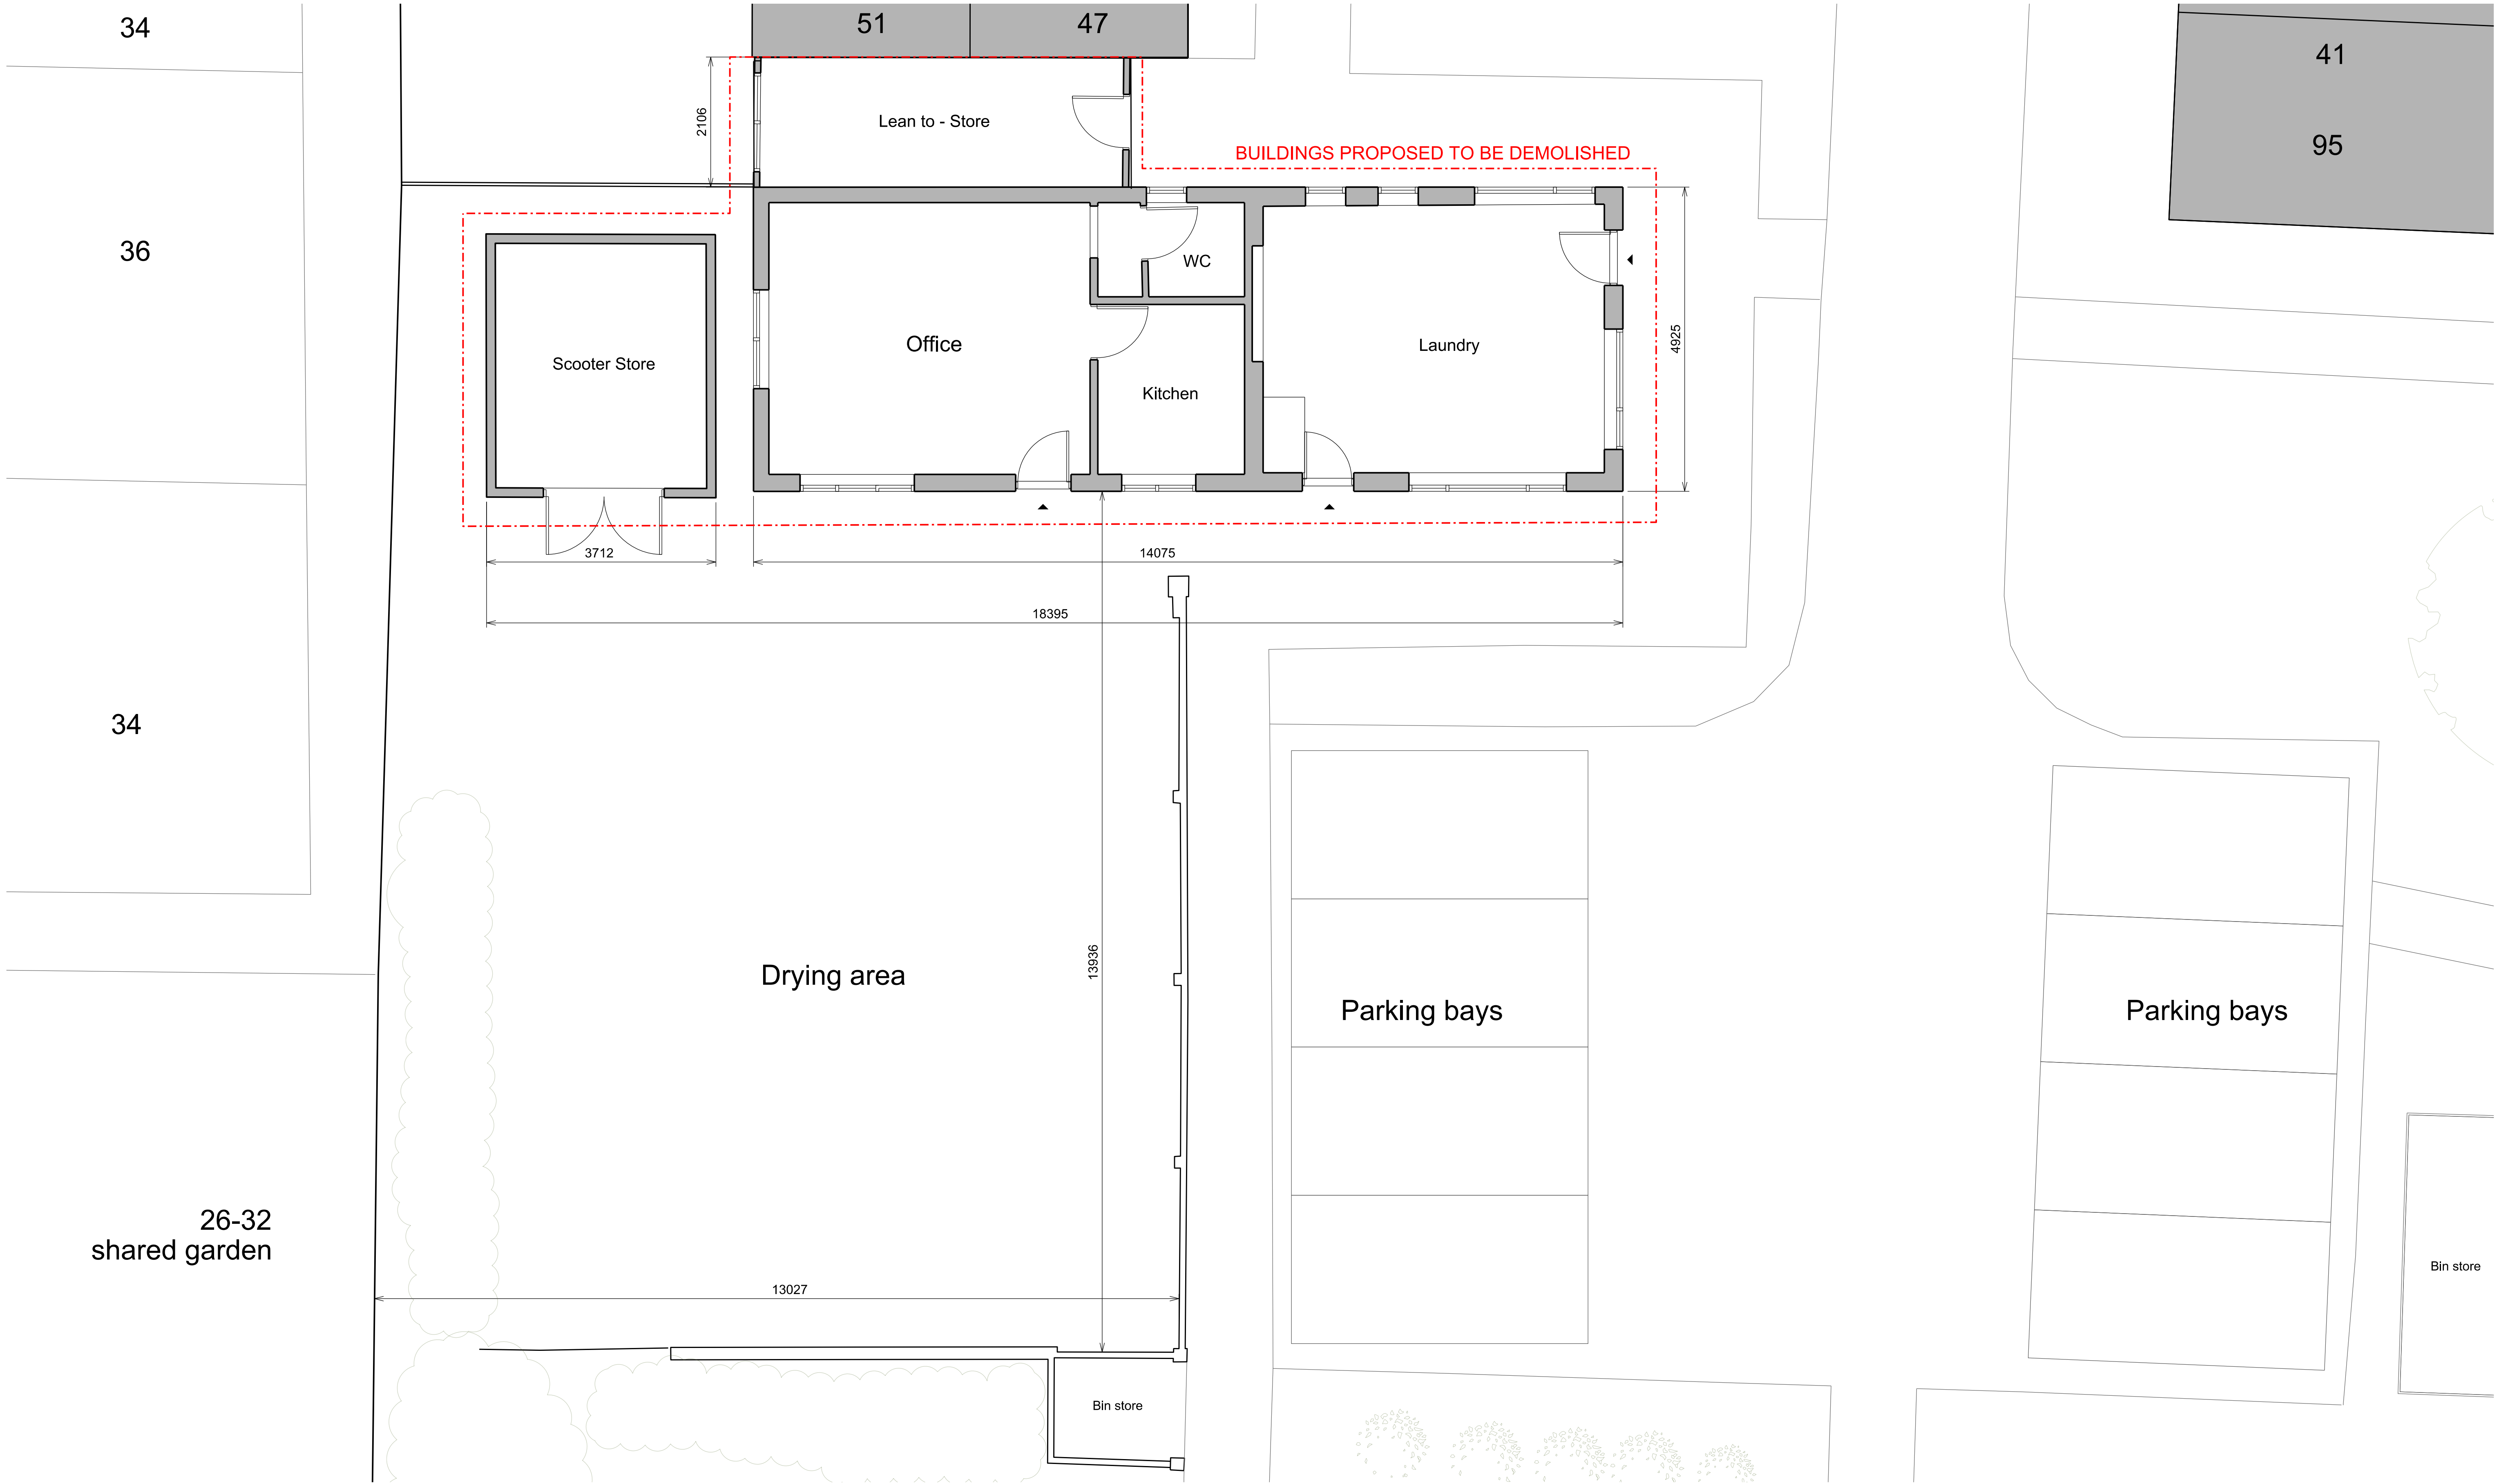


Revisions					
P1	PLANNING	ES	JT	ADC	09/11/20
Rev.	Description	Drawn	Check	Issued to	Date Issued

Notes

Do not scale from drawings.
Errors to be reported immediately to the Architect.
To be read in conjunction with all relevant Architects', Services and Structural Engineers' drawings.
All existing site, tree and building information has been compiled from different sources.
All dimensions to be checked on site.

STUDIO SCOTT TAYLOR

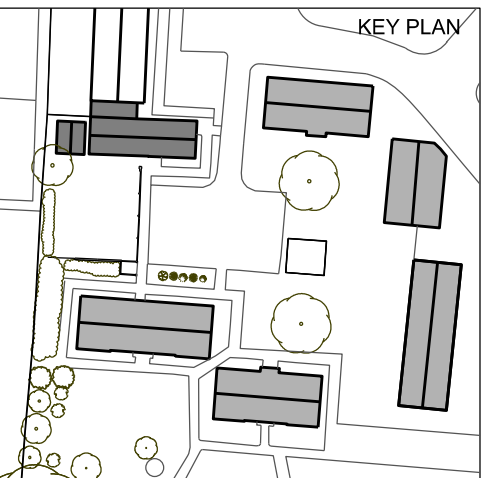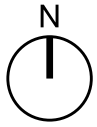

Project	Laundry & Accommodation Oakhurst Gardens		Project No.	010	
Client	Littlehampton & Rustington Housing Society		Issue	P1	
Date		Drawn	ES		
Scale / Format	1:50 @ A1 1:100 @ A3	Checked	JT		
CAD Reference		Approved	SM		
Drawing Name	Existing Ground Plan	Drawing No.		010-X-20-01	