



Section A



Section B



Section C

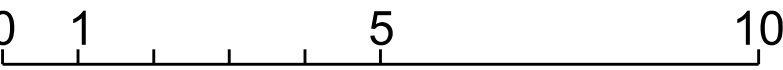
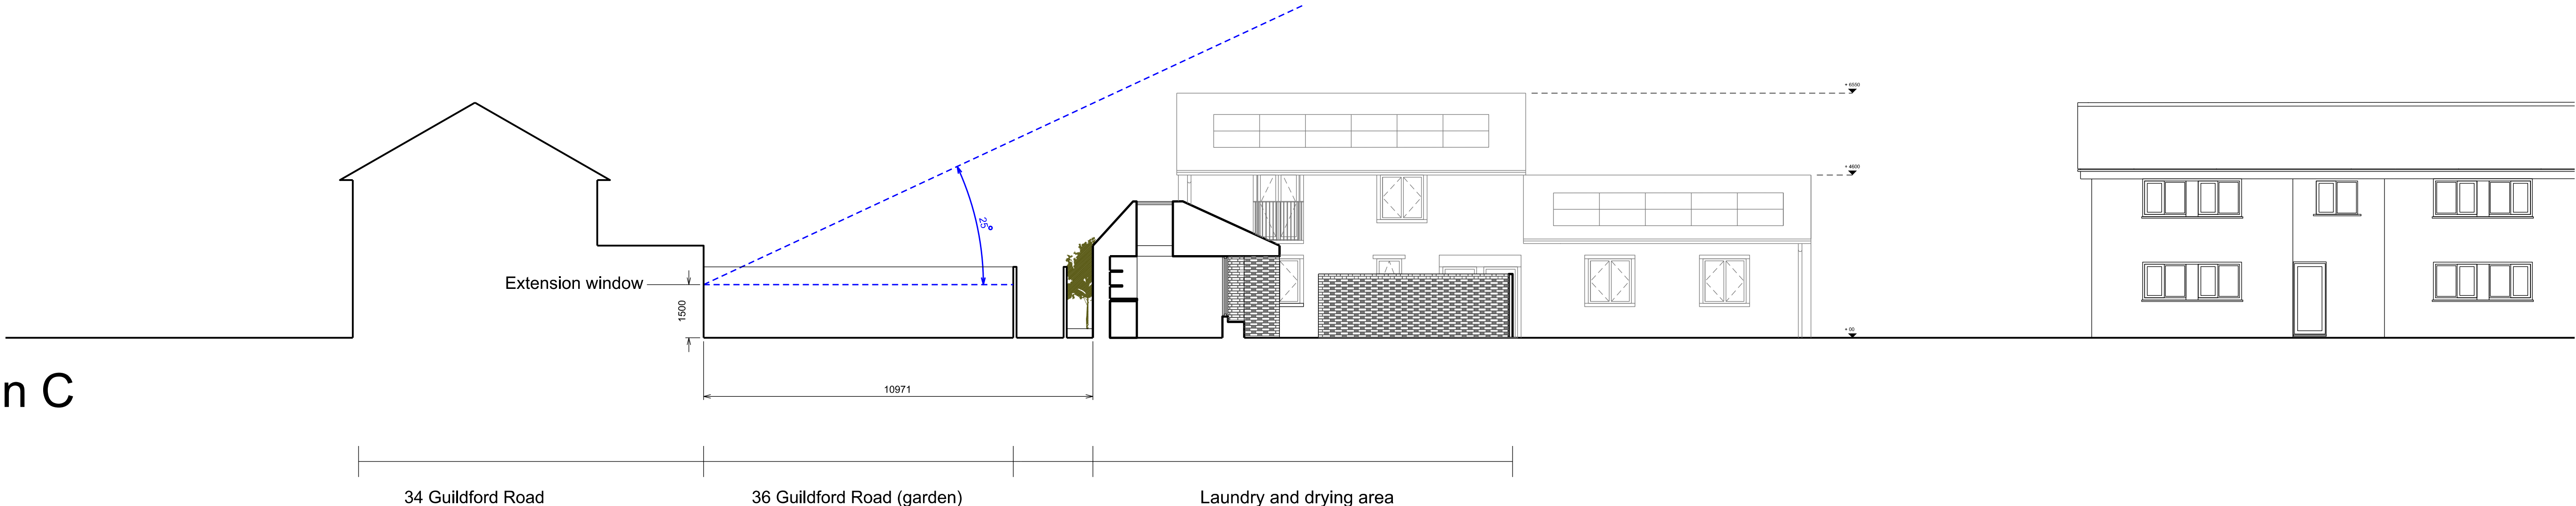


| Revisions |             |       |       |           |             |
|-----------|-------------|-------|-------|-----------|-------------|
| P1        | PLANNING    | ES    | JT    | ADC       | 9/01/21     |
|           |             |       |       |           |             |
|           |             |       |       |           |             |
| Rev.      | Description | Drawn | Check | Issued to | Date Issued |

Notes

Do not scale from drawings.  
Errors to be reported immediately to the Architect.  
All existing site, tree and building information has been compiled from different sources.  
All dimensions to be checked on site.

STUDIO SCOTT TAYLOR

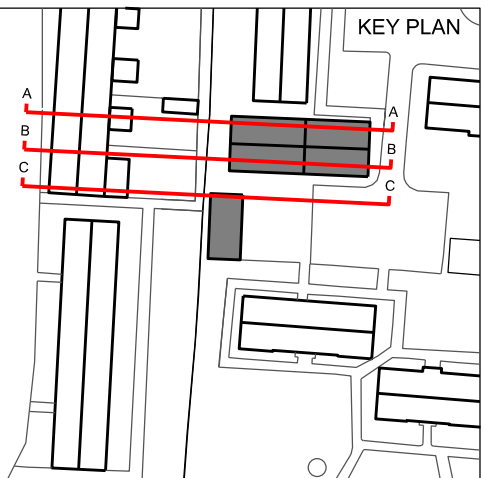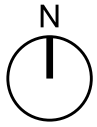

|                |                                               |             |                    |
|----------------|-----------------------------------------------|-------------|--------------------|
| Project        | Laundry & Accommodation<br>Oakhurst Gardens   | Project No. | <b>010</b>         |
| Client         | Littlehampton & Rustington<br>Housing Society | Issue       | <b>P1</b>          |
| Date           | Drawn                                         | ES          |                    |
| Scale / Format | 1:100 @ A1 1:200 @ A3                         | Checked     | JT                 |
| CAD Reference  | Approved                                      |             |                    |
| Drawing Name   | Neighbouring Proximities                      | Drawing No. | <b>010-P-30-03</b> |