




Section A

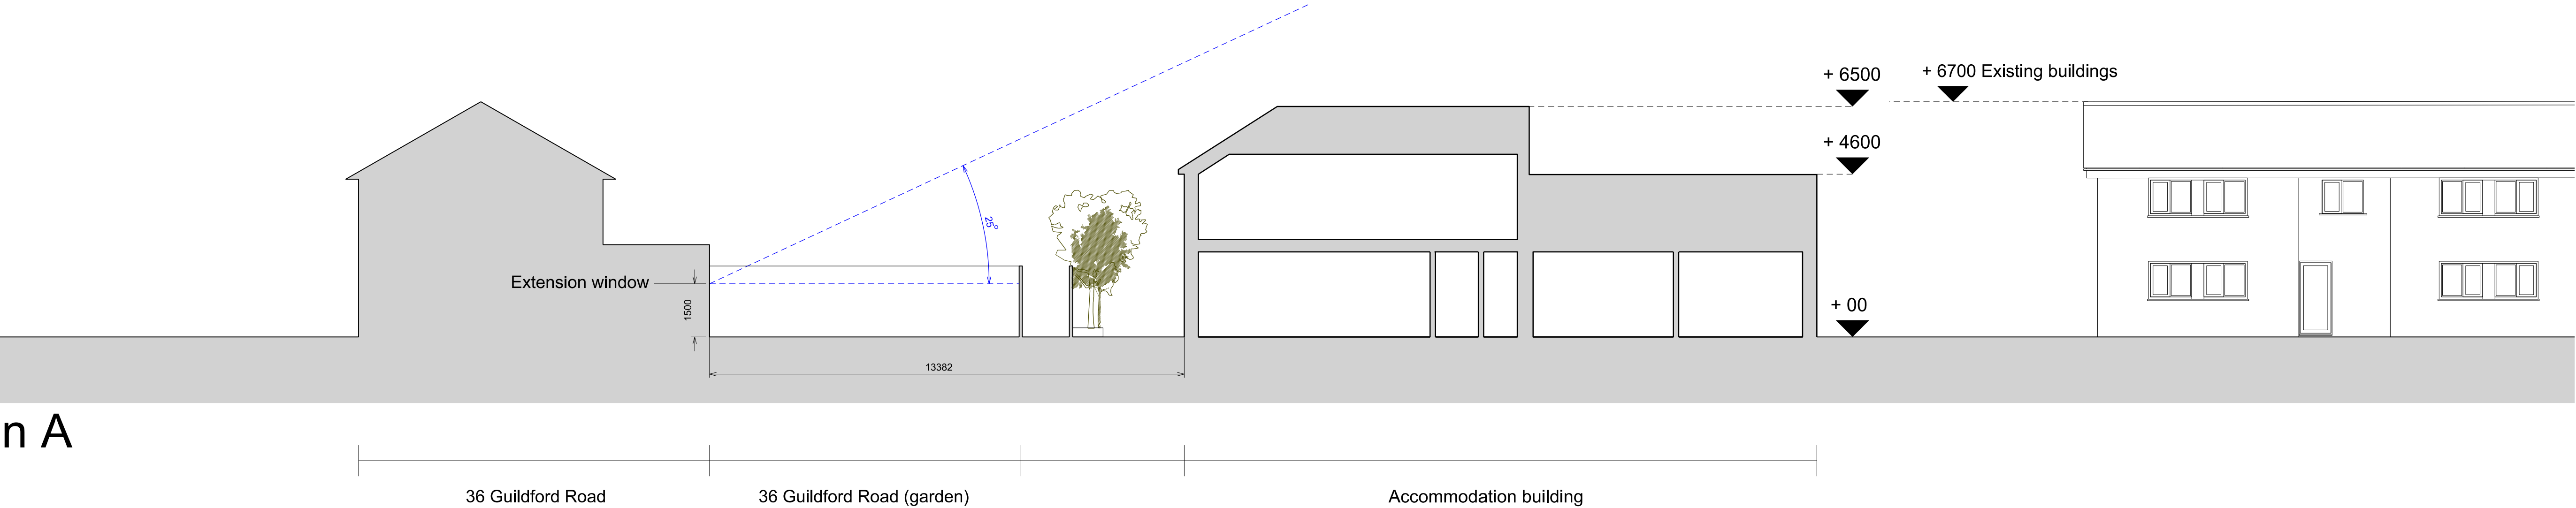

Section B

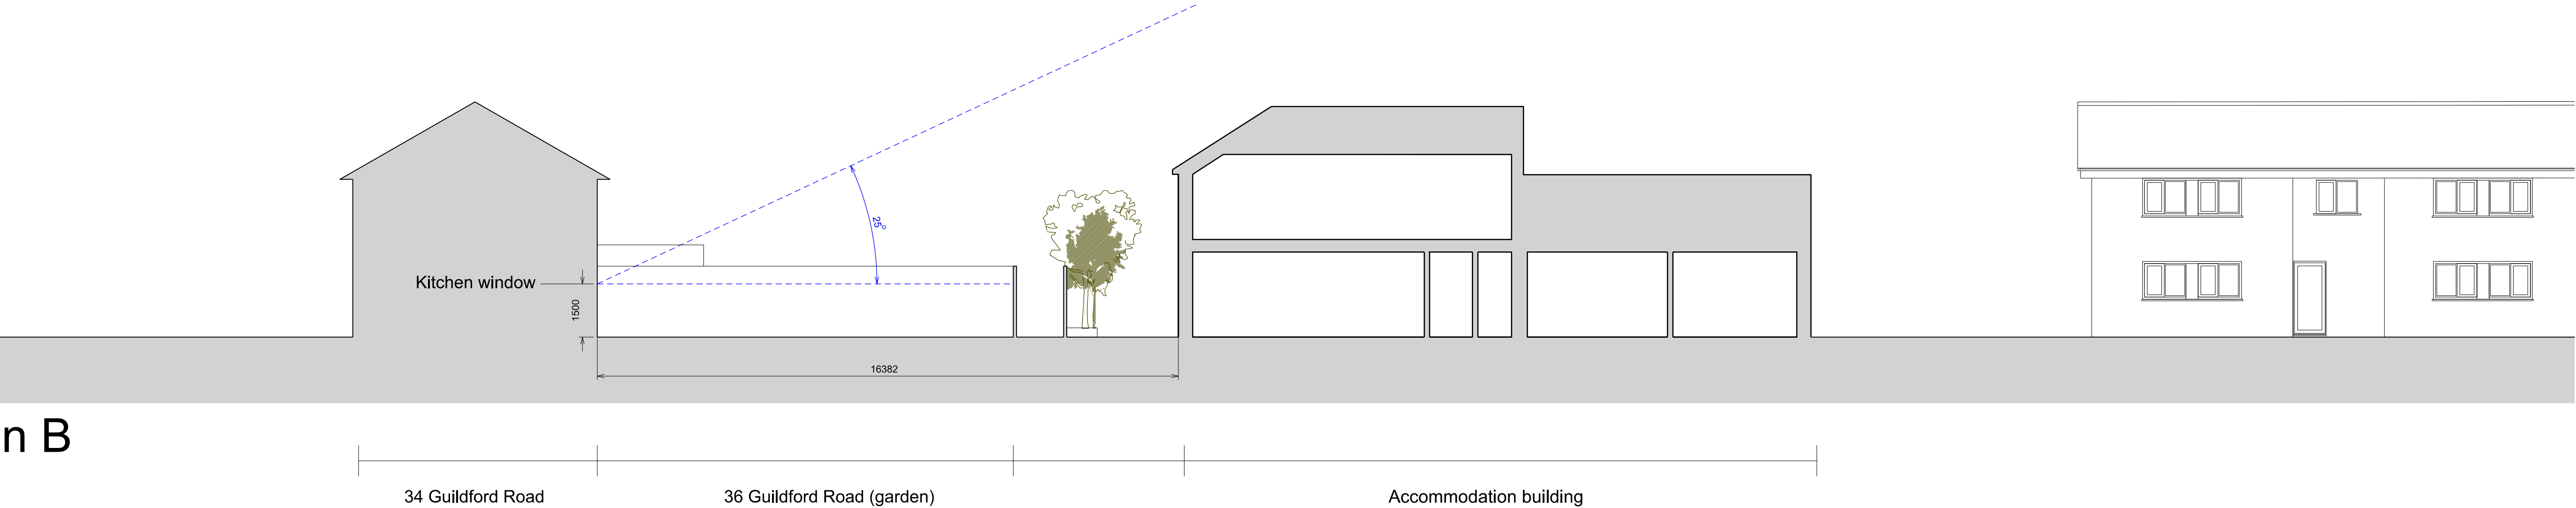

Section C

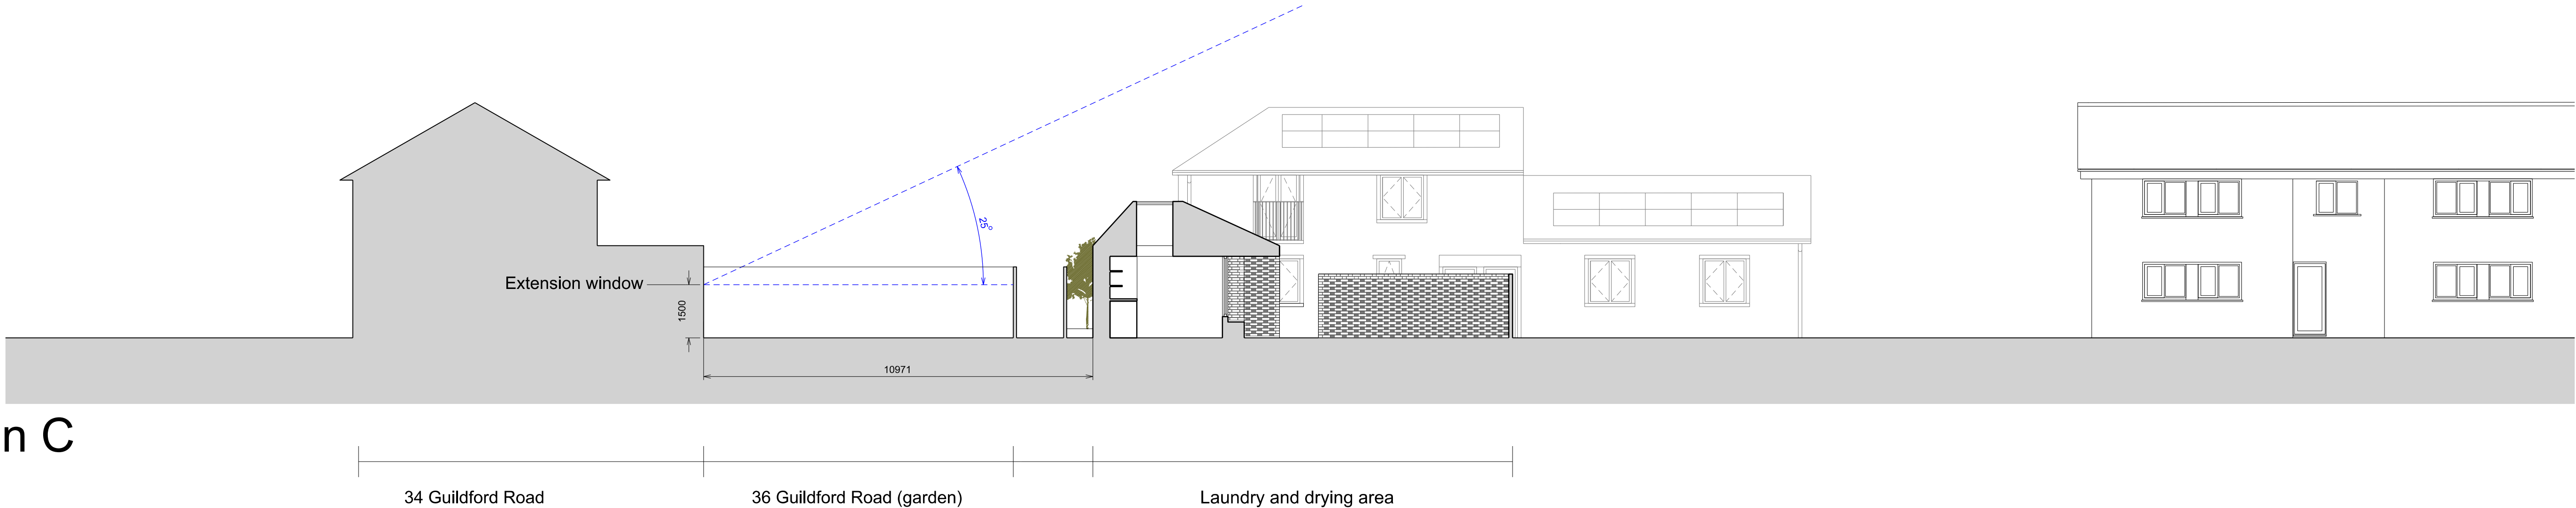



0 1 5 10

Revisions					
P1	PLANNING	ES	JT	ADC	9/01/21
P2	PLANNING AMEND	ES	JT	ADC	9/02/21
Rev.	Description	Drawn	Check	Issued to	Date Issued

Notes

Do not scale from drawings.
Errors to be reported immediately to the Architect.
All existing site, tree and building information has been compiled from different sources.
All dimensions to be checked on site.

STUDIO SCOTT TAYLOR

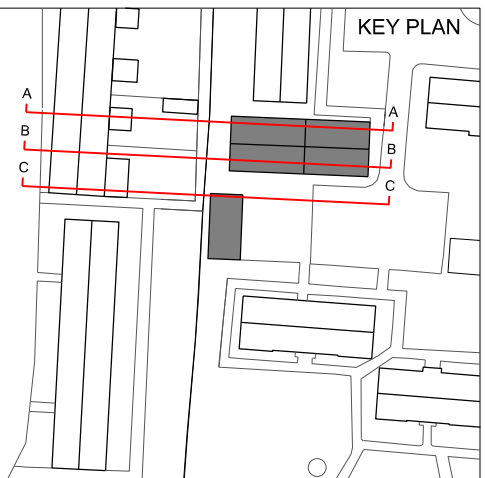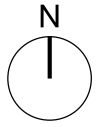

Project	Laundry & Accommodation Oakhurst Gardens			Project No.	010
Client	Littlehampton & Rustington Housing Society				
Date		Drawn	ES	Issue	
Scale / Format	1:100 @ A1 1:200 @ A3	Checked	JT	P2	
CAD Reference		Approved			
Drawing Name	Neighbouring Proximities	Drawing No.	010-P-30-03		